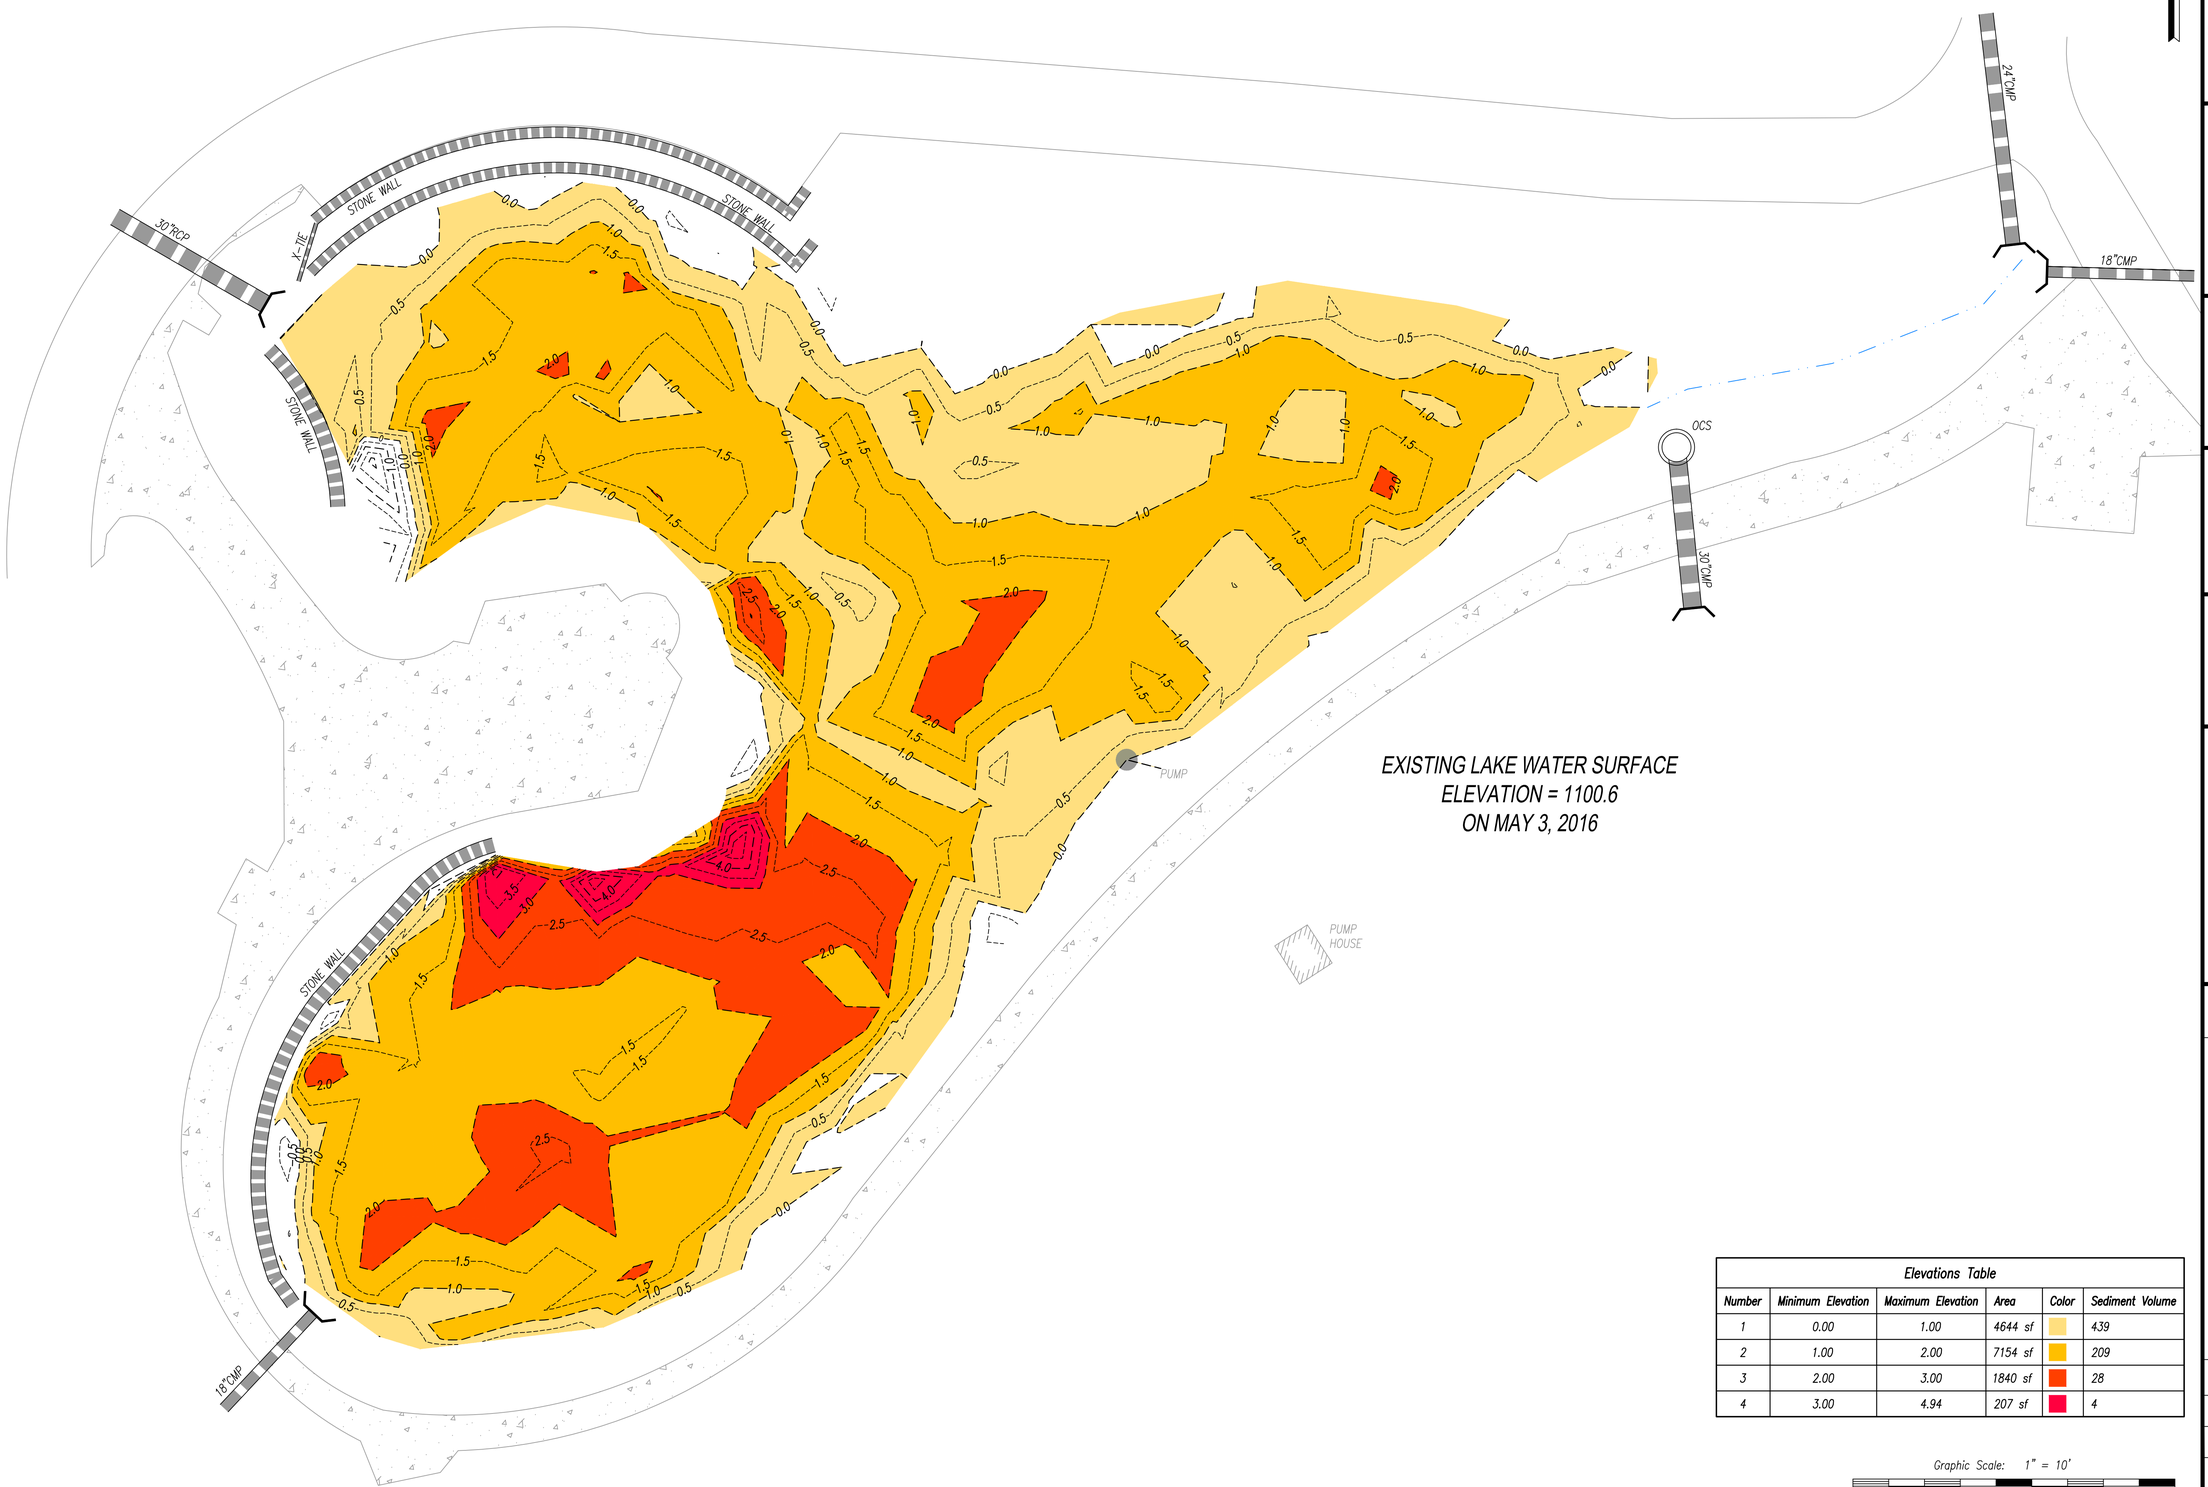

Elevations Table					
Number	Minimum Elevation	Maximum Elevation	Area	Color	Sediment Volume
1	0.00	1.00	4644 sf		439
2	1.00	2.00	7154 sf		209
3	2.00	3.00	1840 sf		28
4	3.00	4.94	207 sf		4

Graphic Scale: 1" = 10'

5' 0 10' 20' 30' 40'

dPe
Development Planning & Engineering, Inc.
civil · sanitary · transportation survey
5074 BRISTOL INDUSTRIAL WAY
SUITE A
BUFORD, GEORGIA 30518
(770) 271-2868
www.dpengr.com

PREPARED FOR:

CITY OF JOHNS CREEK
12000 FINDLEY ROAD
SUITE 400
JOHNS CREEK, GA 30097

MR. ROBBY NEWTON
(678) 512-3239

PROJECT NAME:

NEWTOWN PARK LAKE DREDGING

TASK:

EXISTING LAKE SEDIMENT VOLUME MAP

PROJECT INFORMATION:

NEWTOWN PARK DREDGING
Project Name

16-021
Project Number

BRUMBELOW RD./COUNTY PARK DR.
Project Address

Land Lot No.(s)

District
CITY OF JOHNS CREEK
FULTON COUNTY, GEORGIA
County, State

No.	REVISION	DATE
1		
2		
3		
4		
5		
6		
7		
8		
9		

CBB DESIGN	AS SHOWN SCALE
CBB DRAWN	3 of 3
JCG CHECKED	SHEET
05/11/16 DATE	16-021 PROJECT No.