RECEIVED
JUL 07 2015
City of Johns Creek
Planning & Zoning

1 A4.1 SOUTH ELEVATION
SCALE: 1/8"=1'-0"

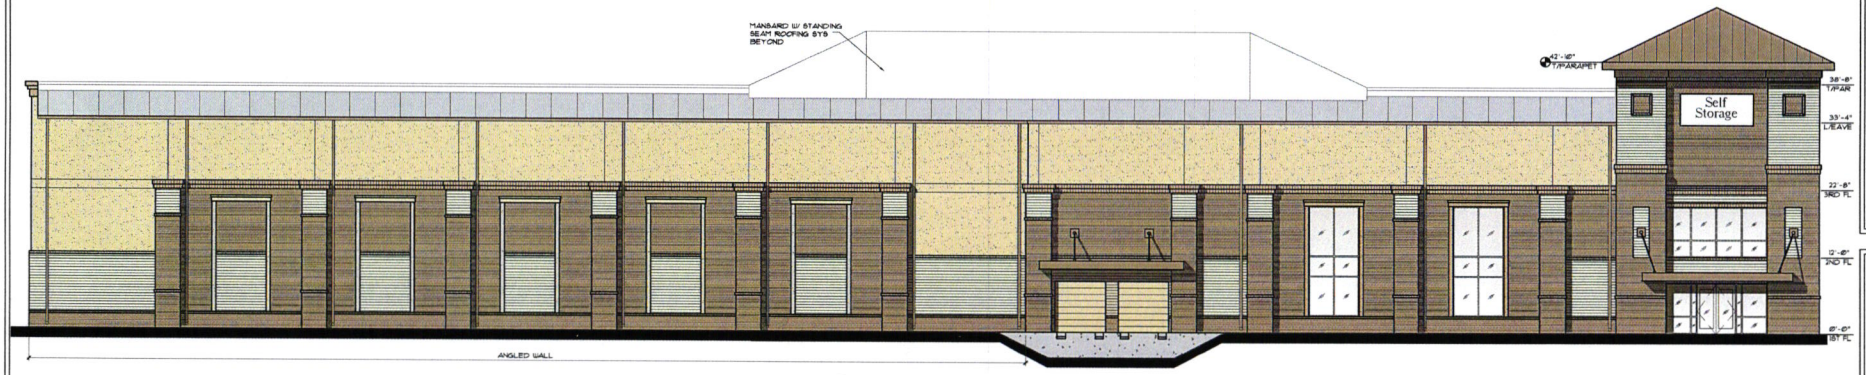

2 A4.1 WEST ELEVATION
SCALE: 1/8"=1'-0"

3 A4.1 EAST ELEVATION
SCALE: 1/8"=1'-0"

THESE DRAWINGS AND DESIGNS ARE THE PROPERTY OF STINARD ARCHITECTURE, INC. AND SHALL NOT BE REPRODUCED WITHOUT THE ARCHITECT'S PERMISSION. THEY WERE PREPARED FOR THE USE ON THIS SPECIFIC SITE IN CONJUNCTION WITH THE ISSUE DATE AND ARE NOT SUITABLE FOR USE ON A DIFFERENT SITE OR AT A LATER TIME. ALL DIMENSIONS MUST BE VERIFIED BY THE CONTRACTOR AND THE ARCHITECT NOTIFIED OF ANY DISCREPANCIES BEFORE PROCEEDING WITH CONSTRUCTION. DO NOT SCALE DRAWINGS.

Champion Self Storage

Abbotts Bridge Road
Atlanta, GA

STINARD ARCHITECTURE INC
322 East Main Street
Cartersville, Georgia 30120
770.425.7400 (F) 770.425.7444
stinardarch.com

PRELIMINARY
REVISIONS

PROJECT NUMBER
2015
DATE
6-28-15

SHEET NUMBER
A4.1