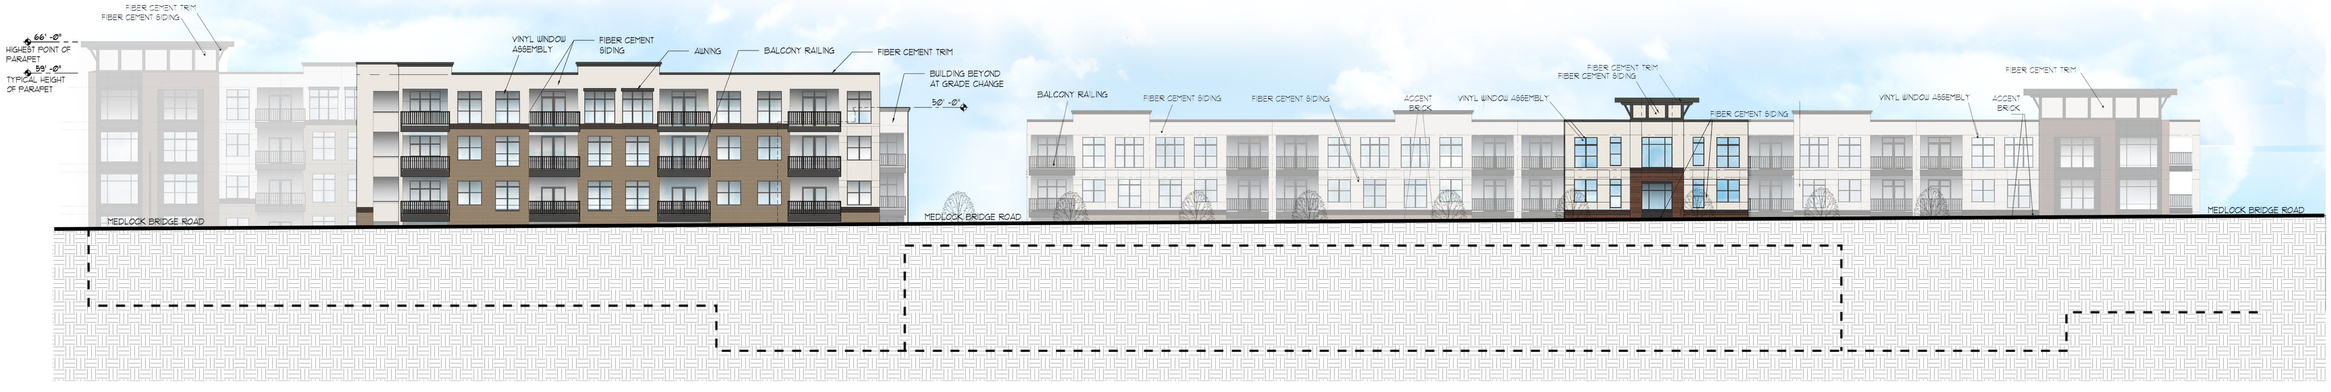

WEST ELEVATION 1/16" : 1'

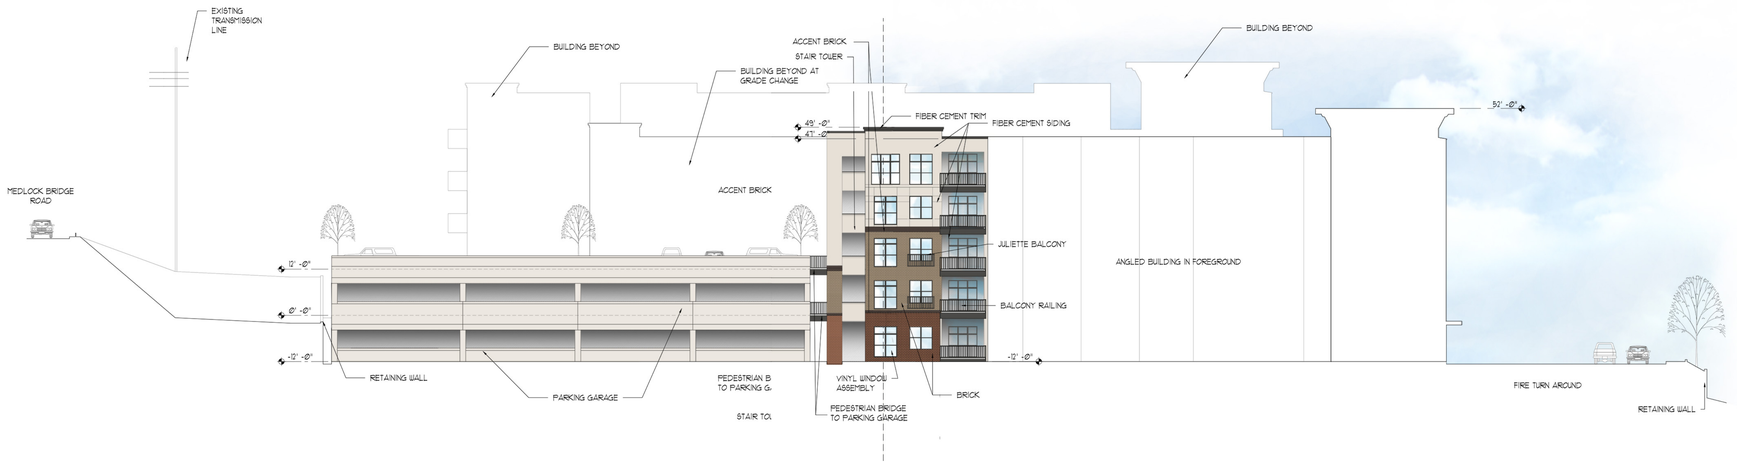

SOUTH ELEVATION 1/16" : 1'

CONCEPTUAL ELEVATIONS
11-16-15

NORSOUTH - BELL ROAD

FOLEY DESIGN