EAST ELEVATION 1/16" : 1'

NORTH ELEVATION 1/16" : 1'

BELL ROAD

Property Address: South East Corner of Medlock Bridge & Bell Road

NORSOUTH DEVELOPMENT
2000 RIVEREDGE PKWY, SUITE 950 ATLANTA GA 30328

0 8' 16' 32'
SCALE: 1/16" = 1'-0"

September 3, 2015
Conceptual Elevations

FOLEY DESIGN

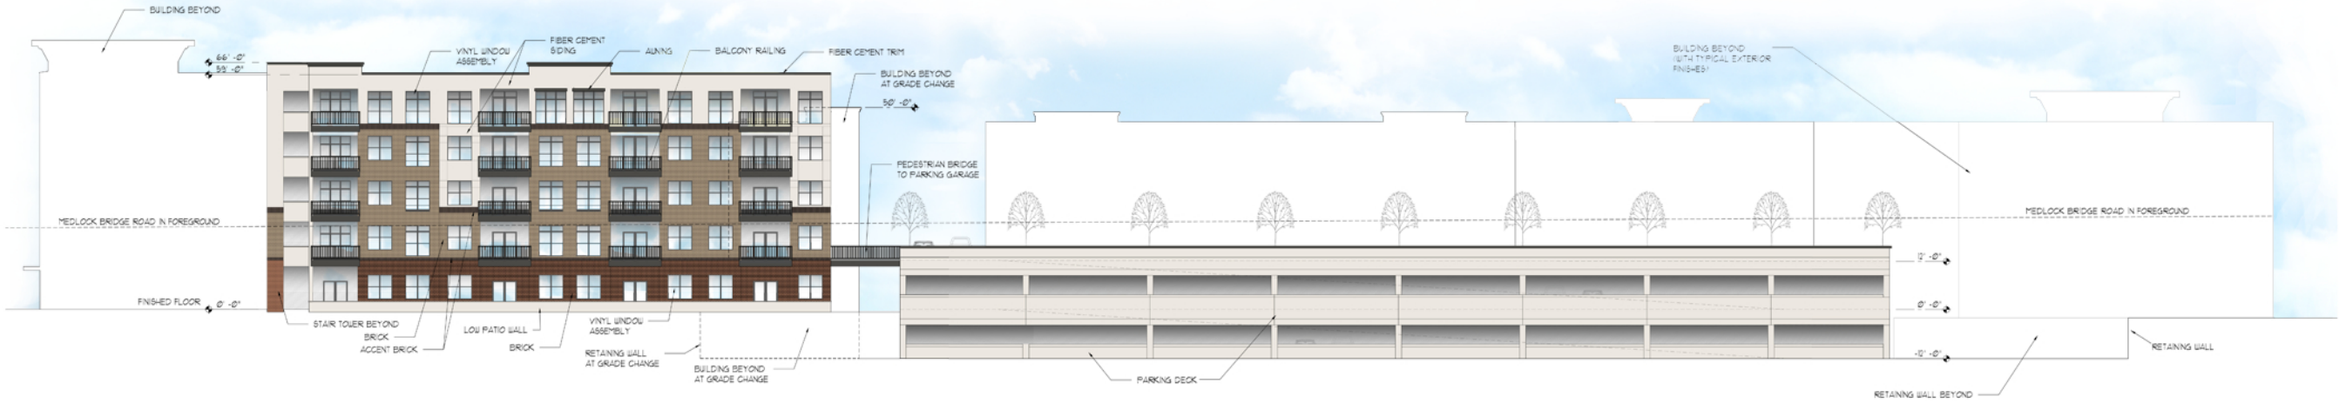

WEST ELEVATION 1/16" : 1'

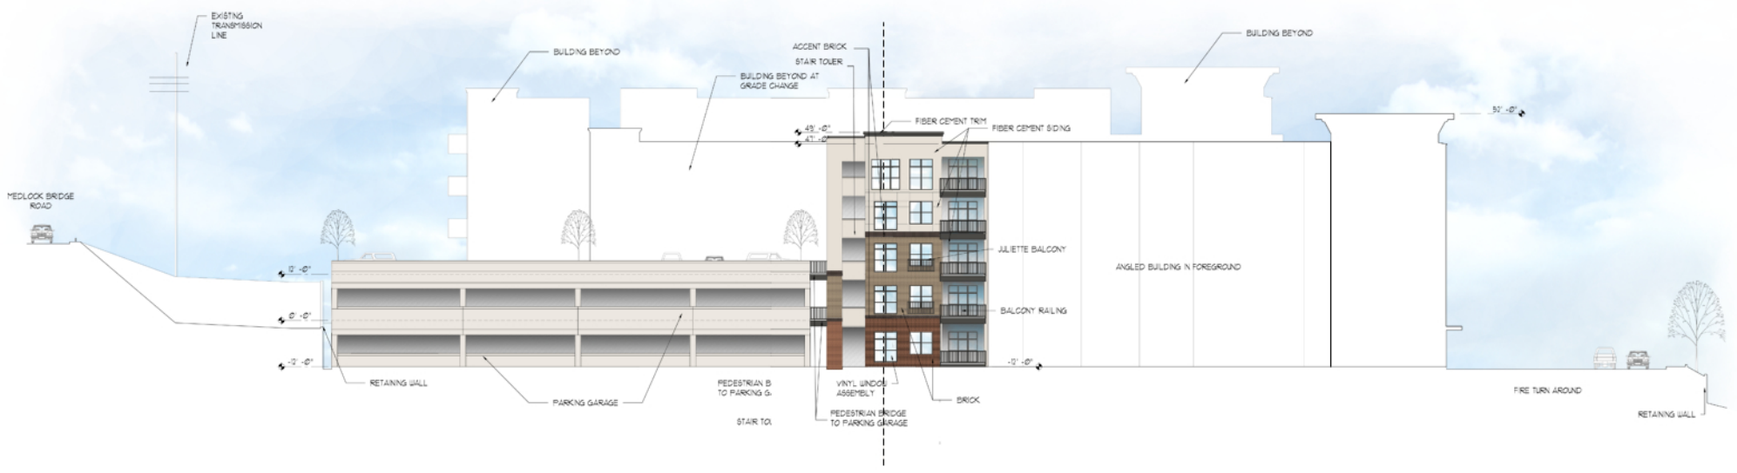

SOUTH ELEVATION 1/16" : 1'

BELL ROAD

Property Address: South East Corner of Medlock Bridge & Bell Road

NORSOUTH DEVELOPMENT
2000 RIVEREDGE PKWY, SUITE 950 ATLANTA GA 30328

0 8' 16' 32'
SCALE: 1/16" = 1'-0"

September 3, 2015
Conceptual Elevations

FOLEY DESIGN