RECEIVED
SEP - 8 2015

RZ-15-014
SUP-15-004

RECEIVED
SEP - 8 2015
City of Johns Creek
Planning & Zoning

JMWILLIAMS CONTRACTORS

HRA

FOR ZONING

COPYRIGHT NOTICE. NO PART OF THIS DOCUMENT MAY BE REPRODUCED OR TRANSMITTED IN ANY FORM OR BY ANY MEANS, ELECTRONIC, MECHANICAL, PHOTOCOPYING, RECORDING, OR OTHERWISE, WITHOUT PRIOR WRITTEN PERMISSION OF HOA CORPORATION

DRAWING TITLE: COVER SHEET

PROJECT: JOHNS CREEK WALK II - SELF STORAGE

ISSUES / REVISIONS

| NO | DATE | DESCRIPTION |
|---|---|---|
| | 09-08-15 | ZONING REVIEW |

| | |
|---|---|
| PROJECT NO: | 2015-0028 |
| DATE: | 09-08-2015 |
| SCALE: | |
| DRAWN BY: | PH |
| CHECKED BY: | PH |

G001

RZ-15-014
SUP-15-004

| EXTERIOR FINISHES LEGEND | | | | |
|---|---|---|---|---|
| COLOR CODE | MATERIAL | SURFACE | MANUFACTURER | PRODUCT INFORMATION |
| BRK-1 | EXTERIOR BRICK | EXTERIOR WALLS | BORAL BRICK | COLOR: CHOCOLATE WIRECUT, STYLE: RUNNING BOND |
| BRK-2 | EXTERIOR BRICK | EXTERIOR WALLS | BORAL BRICK | COLOR: CHOCOLATE WIRECUT, STYLE: SOLDIER COARSE |
| BRK-3 | EXTERIOR BRICK | EXTERIOR WALLS | BORAL BRICK | COLOR: CHOCOLATE WIRECUT, STYLE: RUNNING BOND WITH BLACK CONTROL JOINTS |
| CPY-1 | ALUMINUM | CANOPY | MAPES | BLACK MAPES ALUMINUM CANOPY |
| EIFS-1 | EXTERIOR INSULATION FINISH SYSTEM | EXTERIOR WALLS | DRYVIT | COLOR: SERENADE 342 |
| EXP-1 | EXTERIOR PAINT | EXTERIOR WALLS | SHERWIN WILLIAMS | COLOR TO MATCH EIFS-1 |
| EXP-2 | EXTERIOR PAINT | EXTERIOR WALLS | SHERWIN WILLIAMS | COLOR TO MATCH EIFS-1 |
| GLS-2 | ALUMINUM FRAMES AND GLASS | STOREFRONT | KAWNEER | BRONZE ANODIZED CLADDING WITH PPG LOW-E GLASS, COLOR: ATLANTICA |
| GLS-3 | ALUMINUM FRAMES AND GLASS | STOREFRONT | KAWNEER | BRONZE ANODIZED CLADDING WITH PPG LOW-E SPANDREL GLASS, COLOR: ATLANTICA |
| HMD-1 | EXTERIOR PAINT | MAN DOORS | SHERWIN WILLIAMS | COLOR TO MATCH GLS-2 |
| OHD-1 | ALUMINUM AND GLASS | OVERHEAD DOORS | OVERHEAD DOOR COMPANY | BRONZE ANODIZED FRAMING WITH GLASS TO MATCH GLS-2 |
| STN-1 | EXTERIOR STONE | EXTERIOR WALLS | BORAL STONE | EASY-FIT SAVANNAH LEDGESTONE, COLOR: GLACIER VALLEY |

1 A201 EXTERIOR ELEVATION - SOUTH
1/8" = 1'-0"

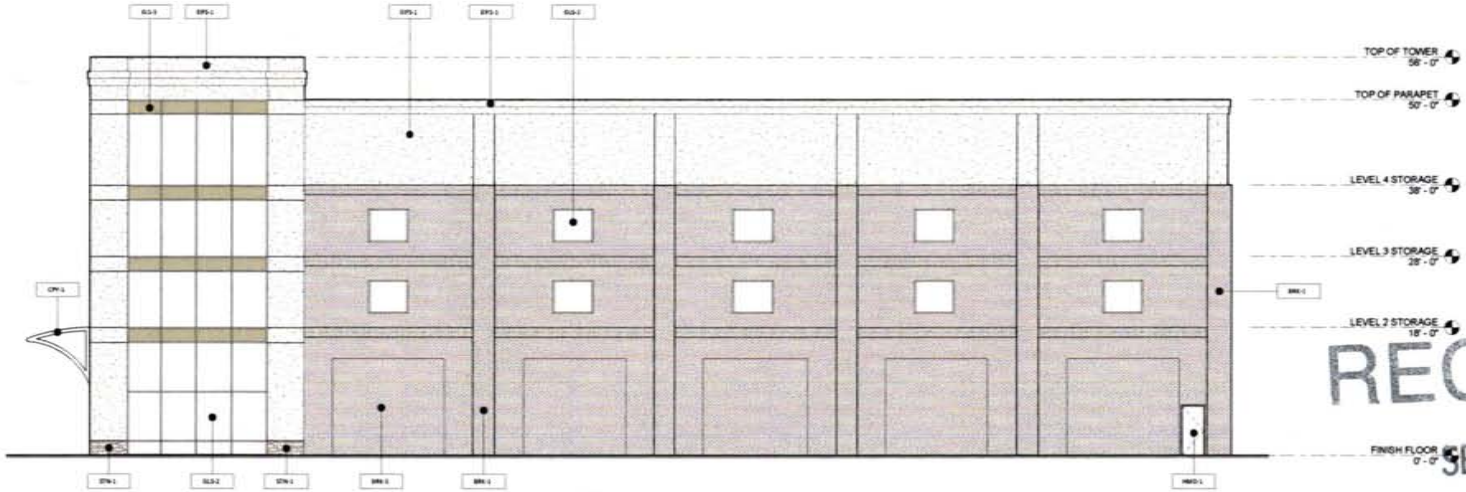


2 A201 EXTERIOR ELEVATION - EAST
1/8" = 1'-0"

RECEIVED
SEP - 8 2015
City of Johns Creek
Planning & Zoning

JMWILLIAMS CONTRACTORS

H+A

FOR ZONING

COPYRIGHT NOTICE: NO PART OF THIS DOCUMENT MAY BE REPRODUCED OR TRANSMITTED IN ANY FORM OR BY ANY MEANS, ELECTRONIC, MECHANICAL, PHOTOCOPYING, RECORDING, OR OTHERWISE, WITHOUT PRIOR WRITTEN PERMISSION OF KGA CORPORATION.

BUILDING ELEVATIONS

JOHNS CREEK WALK II - SELF STORAGE

DRAWING TITLE

PROJECT

ISSUES / REVISIONS

| NO | DATE | DESCRIPTION |
|---|---|---|
| 1 | 09-08-15 | ZONING REVIEW |

| | |
|---|---|
| PROJECT NO: | 2015-0028 |
| DATE: | 09-08-2015 |
| SCALE: | 1/8" = 1'-0" |
| DRAWN BY: | PH |
| CHECKED BY: | PH |

A201

RZ-15-014
SUP-15-014

## EXTERIOR FINISHES LEGEND

| COLOR CODE | MATERIAL | SURFACE | MANUFACTURER | PRODUCT INFORMATION |
|---|---|---|---|---|
| BRK-1 | EXTERIOR BRICK | EXTERIOR WALLS | BORAL BRICK | COLOR: CHOCOLATE WIRECUT, STYLE: RUNNING BOND |
| BRK-2 | EXTERIOR BRICK | EXTERIOR WALLS | BORAL BRICK | COLOR: CHOCOLATE WIRECUT, STYLE: SOLDIER COARSE |
| BRK-3 | EXTERIOR BRICK | EXTERIOR WALLS | BORAL BRICK | COLOR: CHOCOLATE WIRECUT, STYLE: RUNNING BOND WITH BLACK CONTROL JOINTS |
| CPY-1 | ALUMINUM | CANOPY | MAPES | BLACK MAPES ALUMINUM CANOPY |
| EIFS-1 | EXTERIOR INSULATION FINISH SYSTEM | EXTERIOR WALLS | DRYVIT | COLOR: SERENADE 342 |
| EXP-1 | EXTERIOR PAINT | EXTERIOR WALLS | SHERWIN WILLIAMS | COLOR TO MATCH EIFS-1 |
| EXP-2 | EXTERIOR PAINT | EXTERIOR WALLS | SHERWIN WILLIAMS | COLOR TO MATCH EIFS-1 |
| GLS-2 | ALUMINUM FRAMES AND GLASS | STOREFRONT | KAWNEER | BRONZE ANODIZED CLADDING WITH PPG LOW-E GLASS, COLOR: ATLANTICA |
| GLS-3 | ALUMINUM FRAMES AND GLASS | STOREFRONT | KAWNEER | BRONZE ANODIZED CLADDING WITH PPG LOW-E SPANDREL GLASS, COLOR: ATLANTICA |
| HMD-1 | EXTERIOR PAINT | MAN DOORS | SHERWIN WILLIAMS | COLOR TO MATCH GLS-2 |
| OHD-1 | ALUMINUM AND GLASS | OVERHEAD DOORS | OVERHEAD DOOR COMPANY | BRONZE ANODIZED FRAMING WITH GLASS TO MATCH GLS-2 |
| STN-1 | EXTERIOR STONE | EXTERIOR WALLS | BORAL STONE | EASY-FIT SAVANAH LEDGESTONE, COLOR: GLACIER VALLEY |

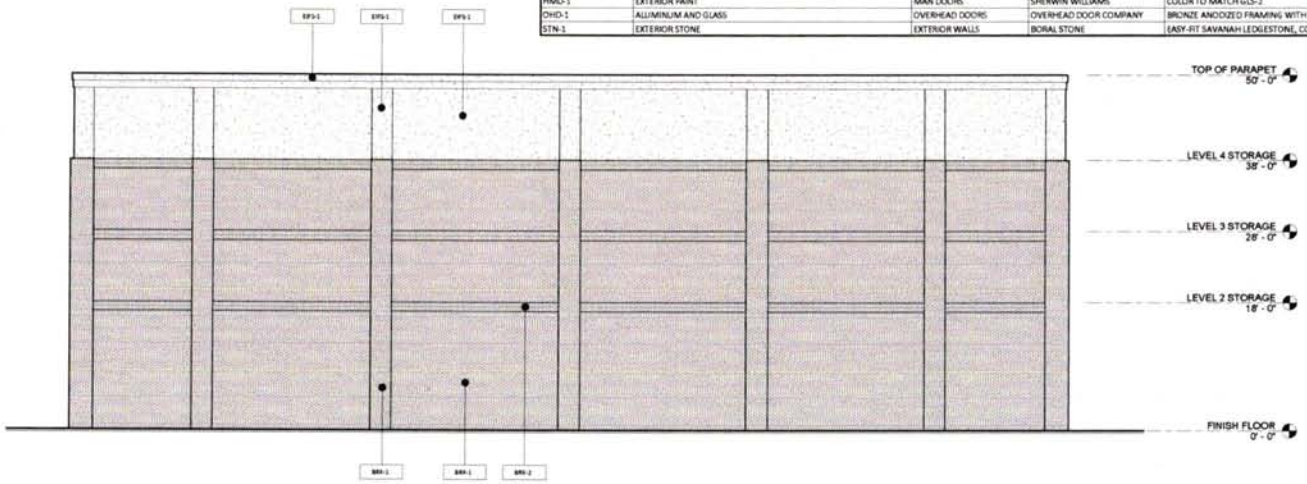


1 A202 EXTERIOR ELEVATION - NORTH
1/8" = 1'-0"

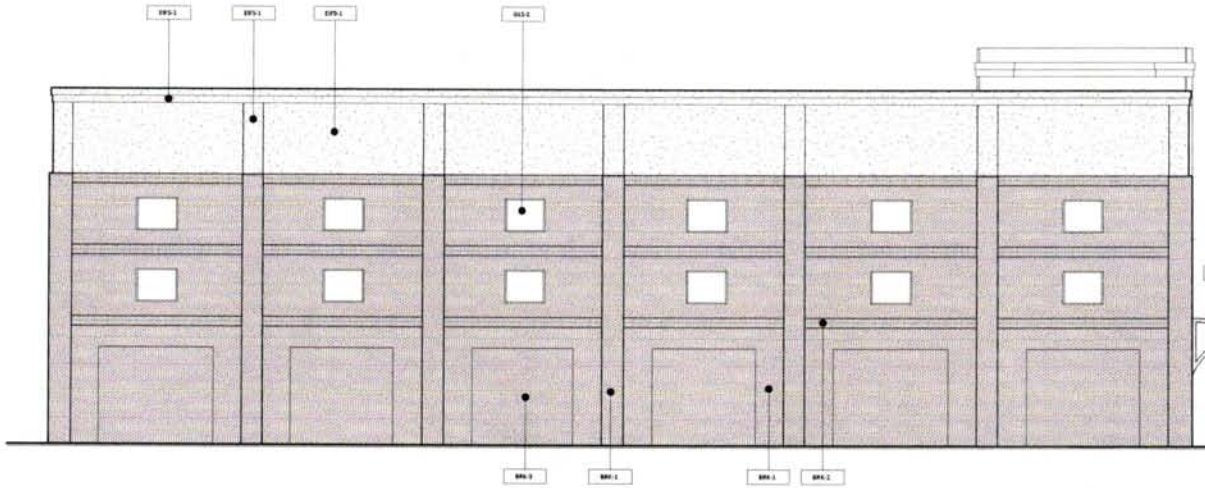


2 A202 EXTERIOR ELEVATION - WEST
1/8" = 1'-0"

RECEIVED
SEP 8 2015
City of Johns Creek
Planning & Zoning

JMWILLIAMS CONTRACTORS

HKA

FOR ZONING

COPYRIGHT NOTICE. NO PART OF THIS DOCUMENT MAY BE REPRODUCED OR TRANSMITTED IN ANY FORM OR BY ANY MEANS, ELECTRONIC, MECHANICAL, PHOTOCOPYING, RECORDING, OR OTHERWISE, WITHOUT PRIOR WRITTEN PERMISSION OF HKA CORPORATION.

DRAWING TITLE: BUILDING ELEVATIONS

PROJECT: JOHNS CREEK WALK II - SELF STORAGE

ISSUES / REVISIONS

| NO | DATE | DESCRIPTION |
|---|---|---|
| | 08-08-15 | ZONING REVIEW |

| | |
|---|---|
| PROJECT NO: | 2015-0028 |
| DATE: | 09-08-2015 |
| SCALE: | 1/8" = 1'-0" |
| DRAWN BY: | Author |
| CHECKED BY: | Checker |

A202

RZ-15-014
SUP-15-004