RECEIVED
DEC 04 2014
City of Johns Creek
Planning & Zoning

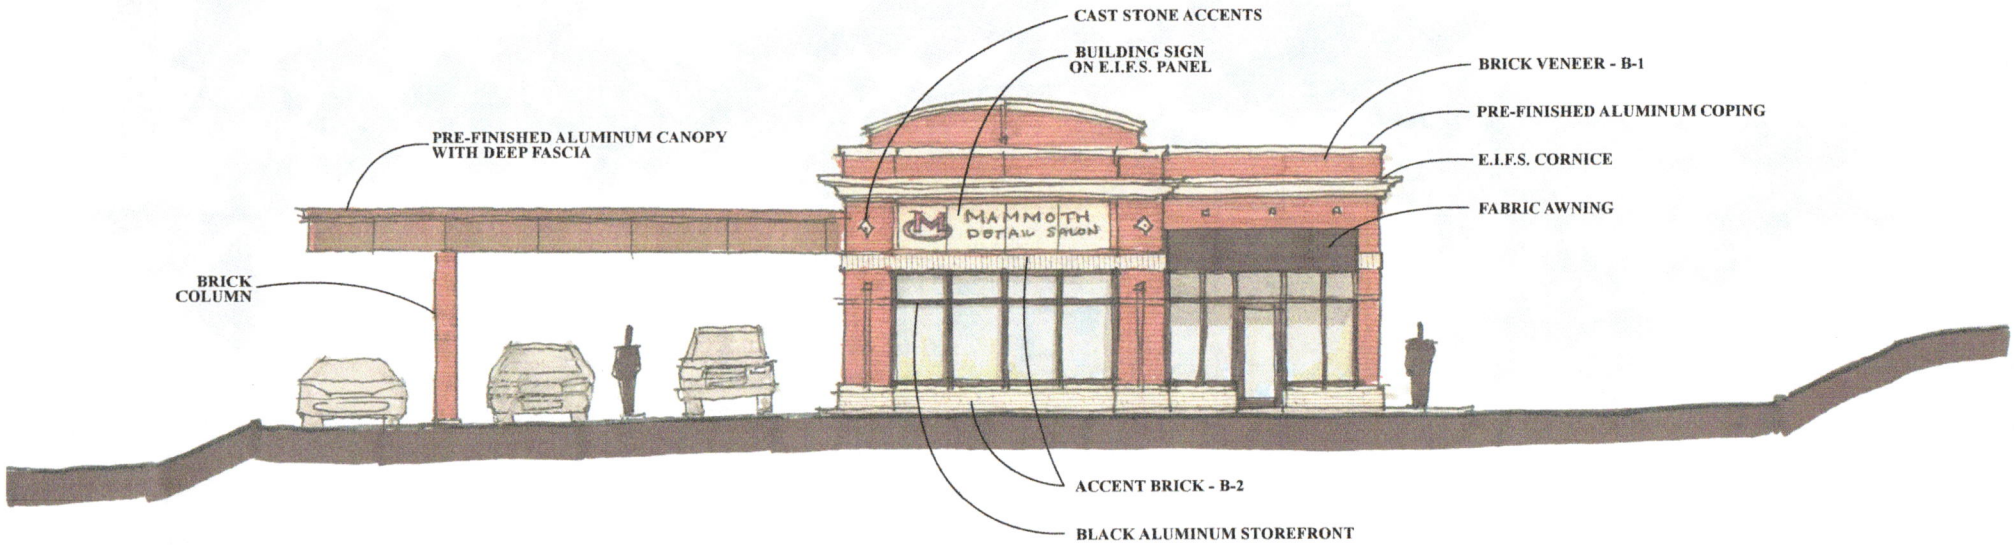

FRONT ELEVATION

HUG & ASSOCIATES
ARCHITECTS
PLANNING • INTERIORS

A DESIGN REVIEW BOARD SUBMITTAL FOR
▪ MAMMOTH DETAIL SALON ▪
JOHN'S CREEK, GEORGIA

MAMMOTH DETAIL SALON

RECEIVED

DEC 04 2014

City of Johns Creek
Planning & Zoning

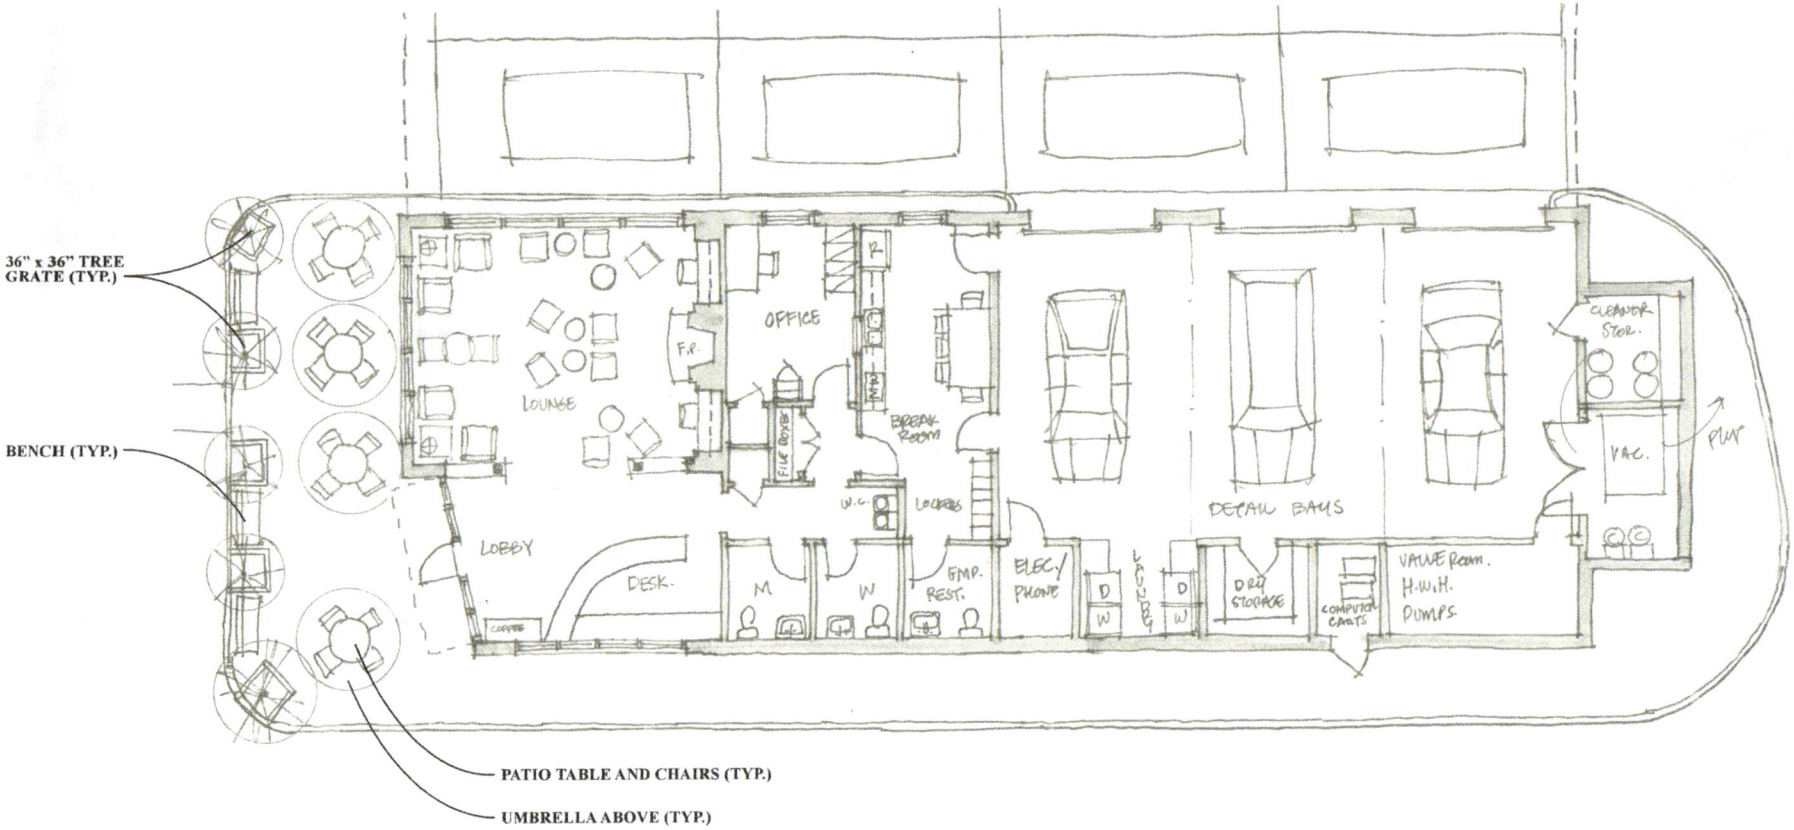

FLOOR PLAN

HUG & ASSOCIATES
ARCHITECTS
PLANNING • INTERIORS

A DESIGN REVIEW BOARD SUBMITTAL FOR

▪MAMMOTH DETAIL SALON▪

JOHN'S CREEK, GEORGIA

MAMMOTH DETAIL SALON

RECEIVED
DEC 04 2014
City of Johns Creek
Planning & Zoning

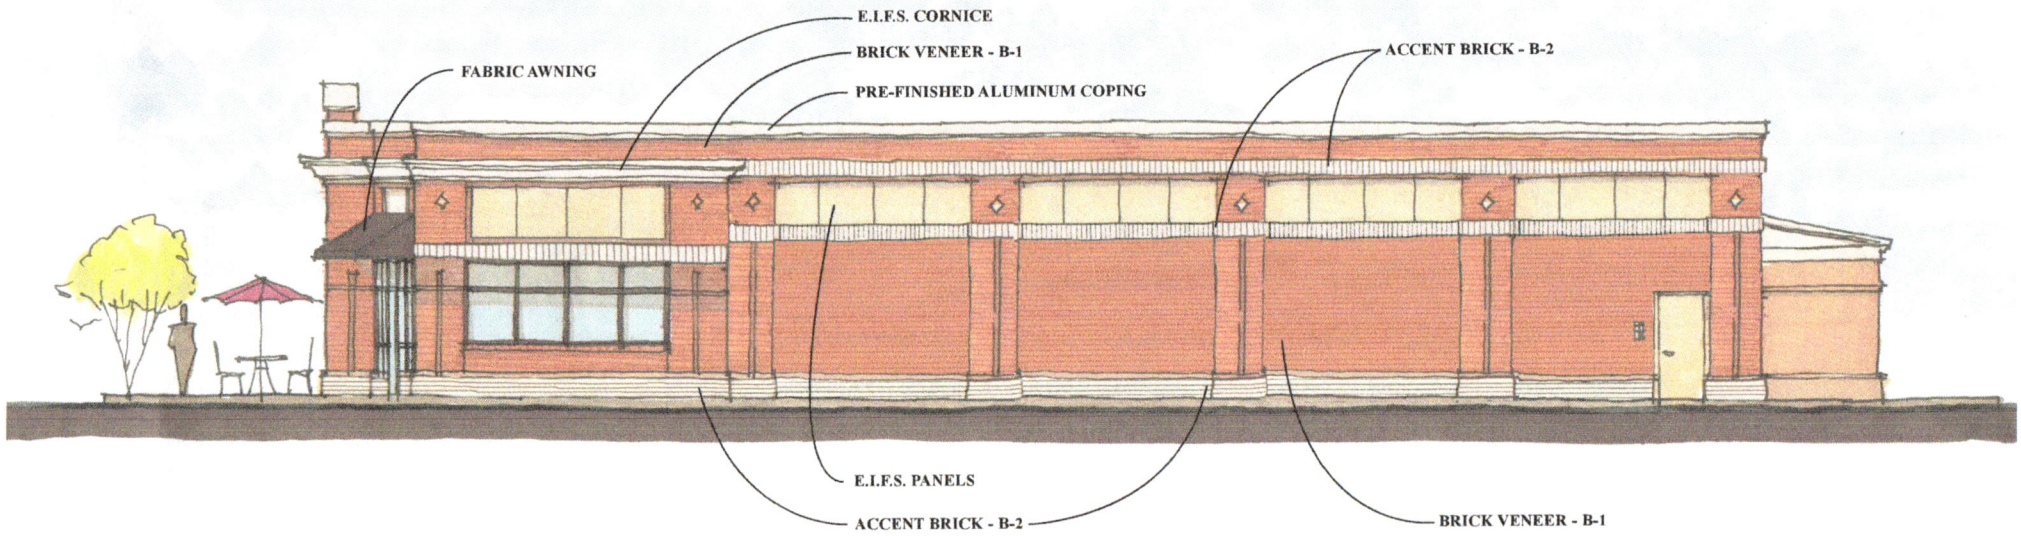

WEST SIDE ELEVATION

HUG & ASSOCIATES
ARCHITECTS
PLANNING • INTERIORS

A DESIGN REVIEW BOARD SUBMITTAL FOR

▪MAMMOTH DETAIL SALON▪

JOHN'S CREEK, GEORGIA

MAMMOTH DETAIL SALON

RECEIVED
DEC 04 2014
City of Johns Creek
Planning & Zoning

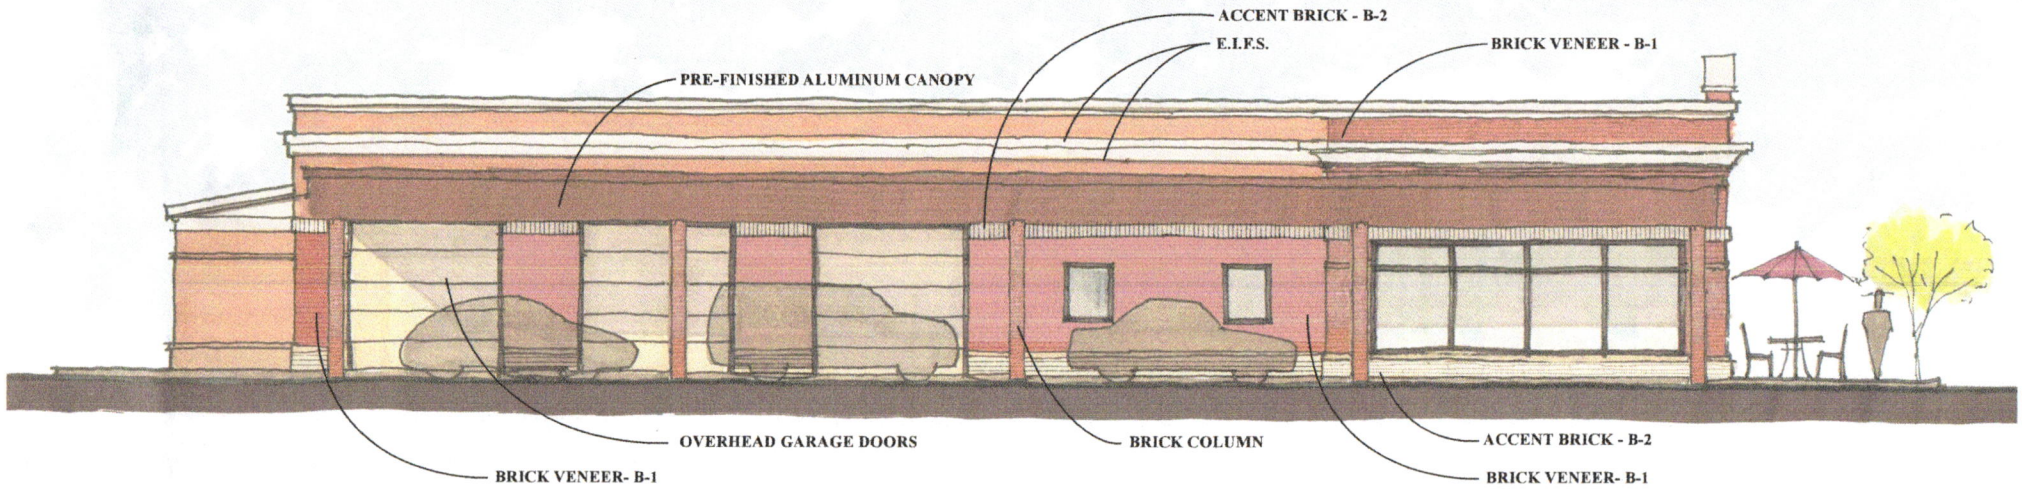

EAST SIDE ELEVATION

HUG & ASSOCIATES
ARCHITECTS
PLANNING • INTERIORS

A DESIGN REVIEW BOARD SUBMITTAL FOR

▪MAMMOTH DETAIL SALON▪

JOHN'S CREEK, GEORGIA

MAMMOTH DETAIL SALON

RECEIVED
DEC 04 2014
City of Johns Creek
Planning & Zoning

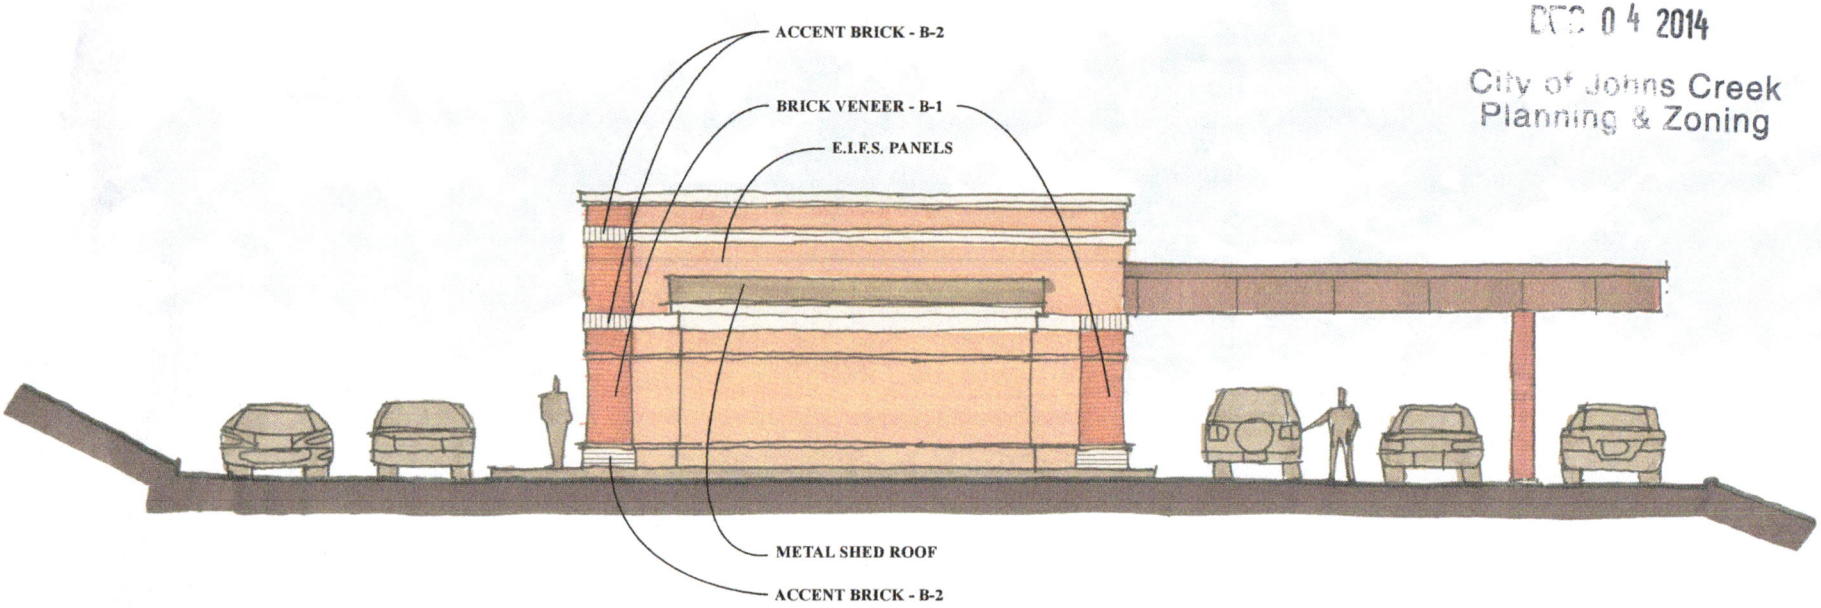

REAR ELEVATION

HUG & ASSOCIATES
ARCHITECTS
PLANNING • INTERIORS

A DESIGN REVIEW BOARD SUBMITTAL FOR
▪ MAMMOTH DETAIL SALON ▪
JOHN'S CREEK, GEORGIA

MAMMOTH DETAIL SALON