RECEIVED
DEC 05 2016
City of Johns Creek
Planning & Zoning

RZ-17-004
16-2787

DANIELLE MODEL

FIRST FLOOR 1839 SF.
BM. FLOOR 1839 SF.

SECOND FLOOR 2051 SF.
TOTAL HEATED AREA 3890 SF.

TOTAL GARAGE AREA: 752 SF.

REAR SIDE COVER PORCH 191 SF.
FRONT SIDE COVER PORCH 192 SF.

RZ-17-004
16-2787

RECEIVED
DEC 05 2016
City of Johns Creek
Planning & Zoning

DANIELLE FRONT VIEW

SCALE: 1/4" = 1'-0"

RZ-17-004
16-2787

RECEIVED
DEC 05 2016
City of Johns Creek
Planning & Zoning

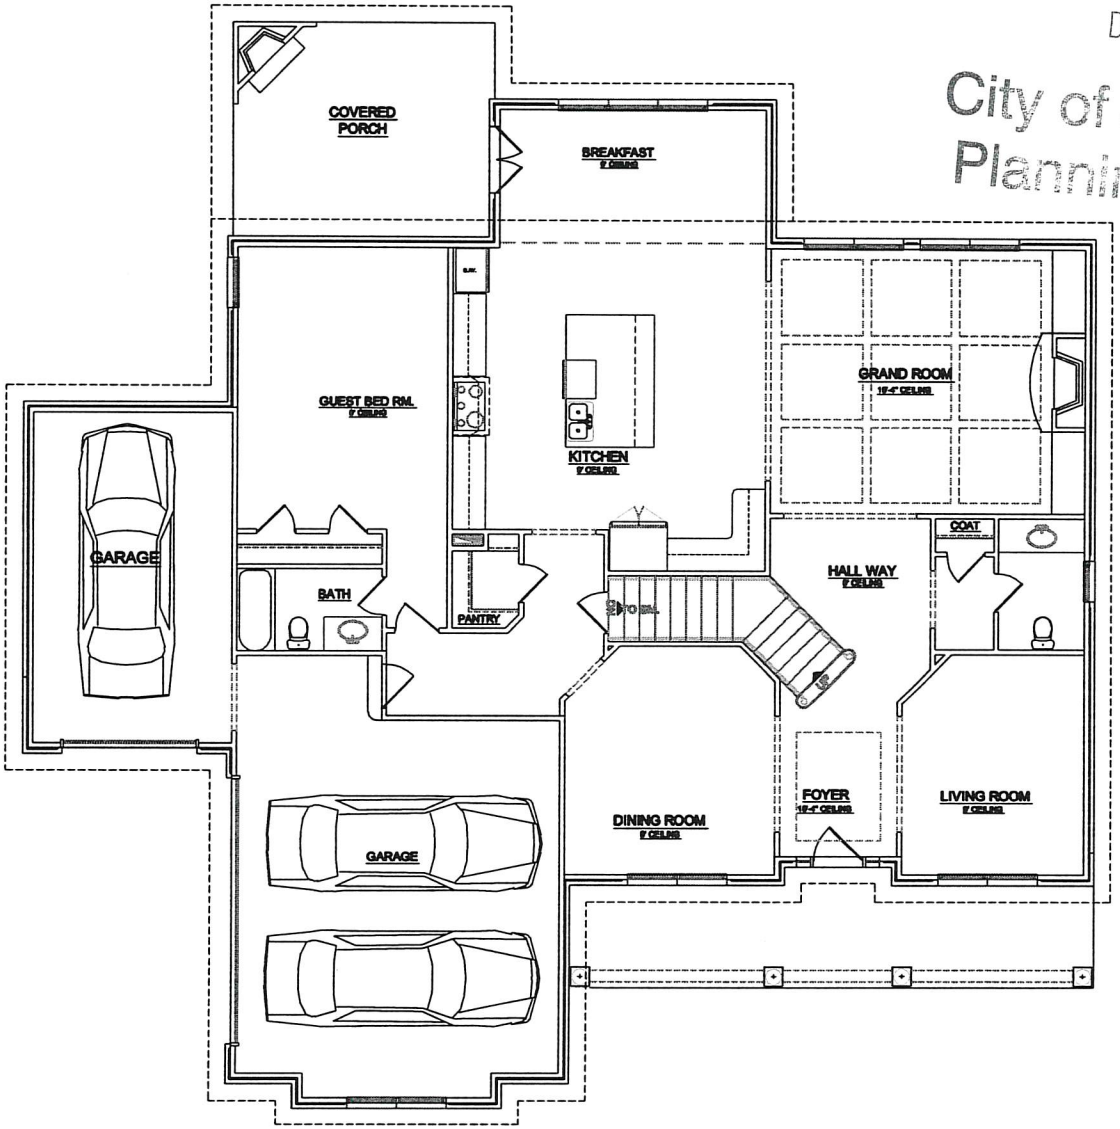

DANIELLE FIRST FLOOR PLAN

SCALE: 1/4" = 1'-0"

RZ-17-004
16-2787

RECEIVED
DEC 05 2016
City of Johns C
Planning & Zo

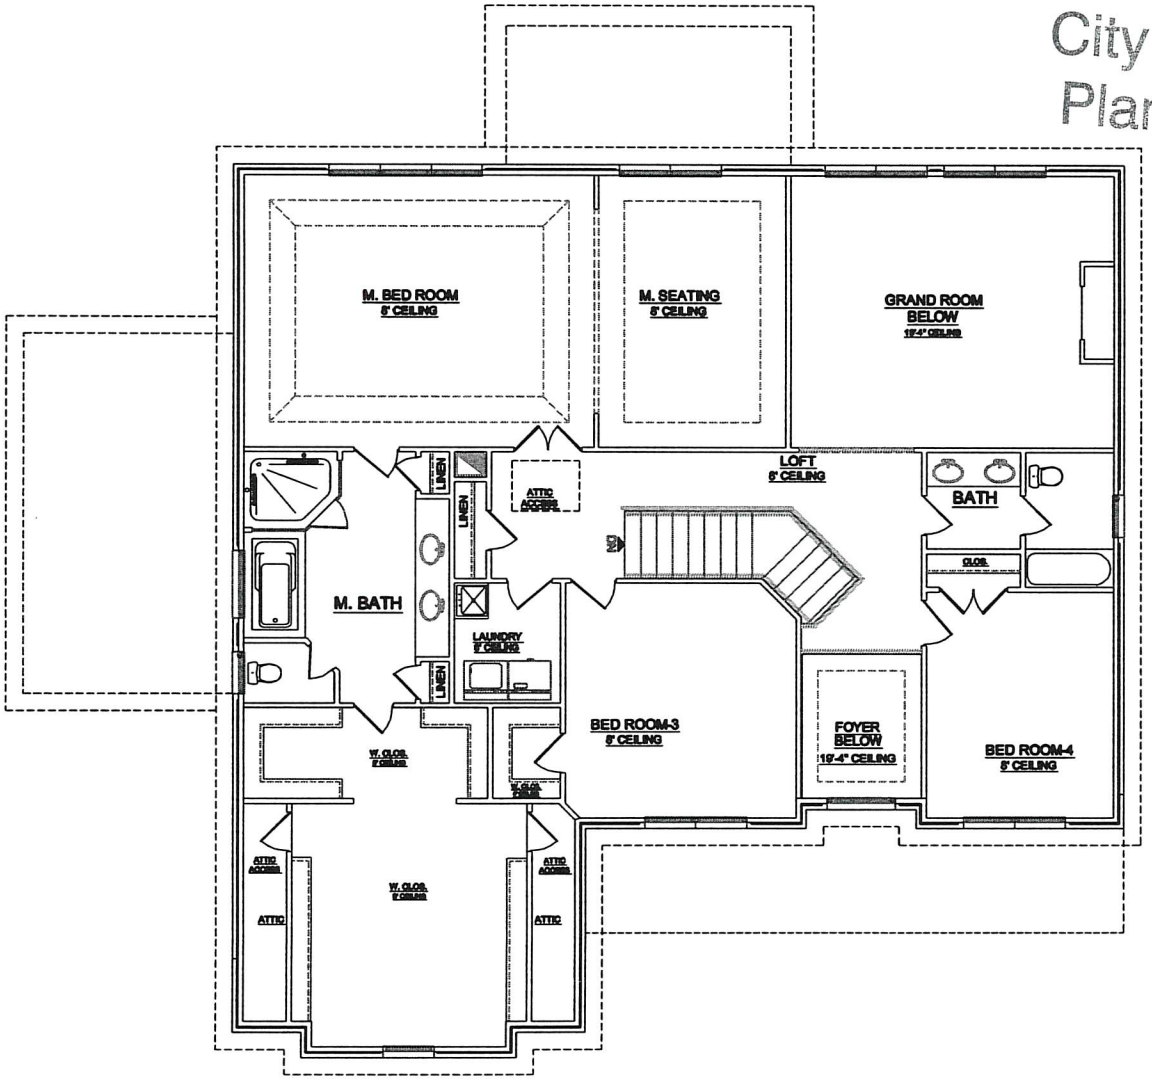

DANIELLE SECOND FLOOR PLAN

SCALE: 1/4" = 1'-0"

RZ-17-004
16-2787
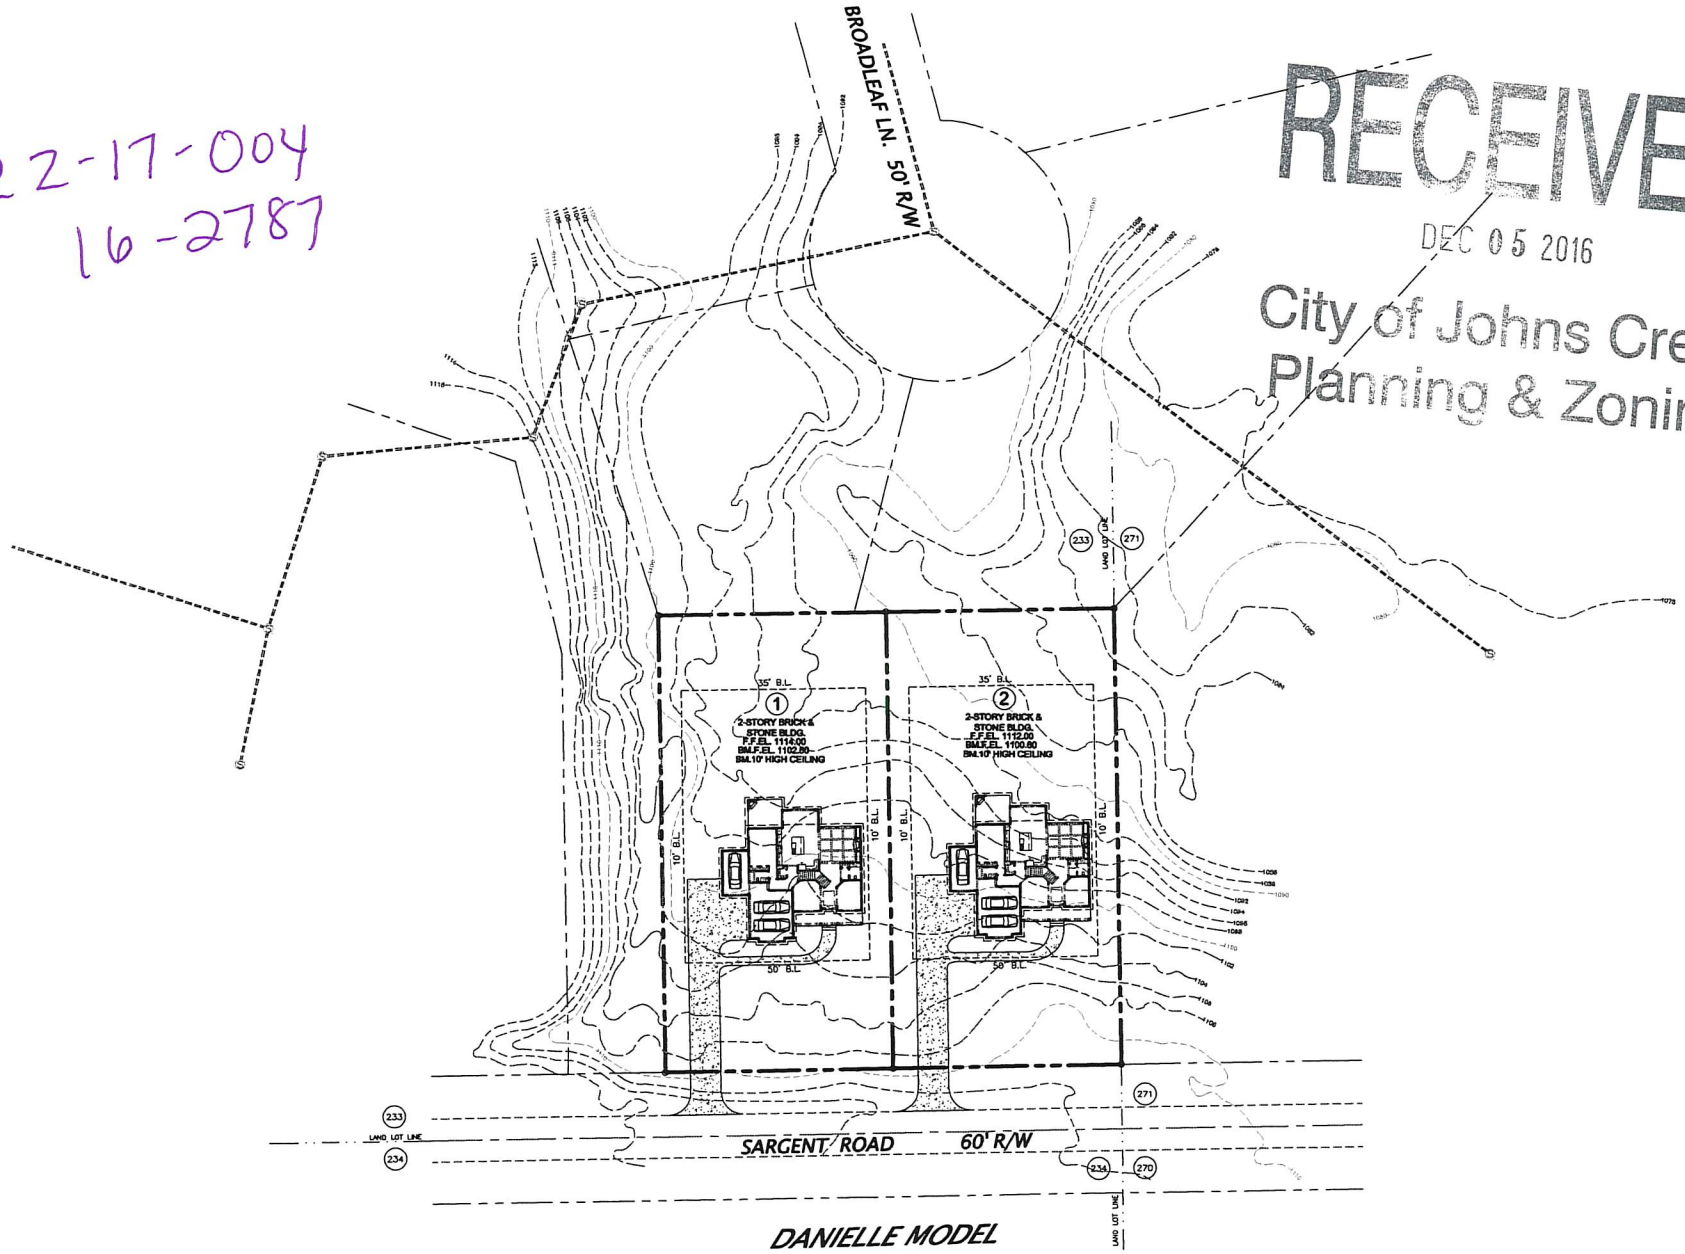
RECEIVED
DEC 05 2016
City of Johns Creek
Planning & Zoning