RECEIVED
MAY 6 2014
City of Johns Creek
Planning & Zoning

ELEVATION EAST

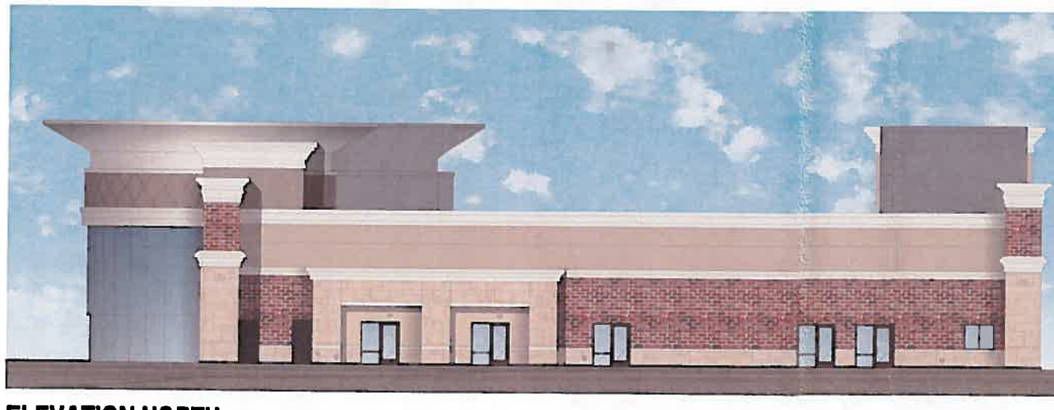

ELEVATION NORTH

ELEVATION SOUTH

ELEVATION WEST

CASCO

JOHN'S CREEK, GA

APRIL 2ND, 2014

RZ-14 012

CHILDREN'S LEARNING™ ADVENTURE Childcare Centers

RECEIVED

MAY 6 2014

City of Johns Creek
Planning & Zoning

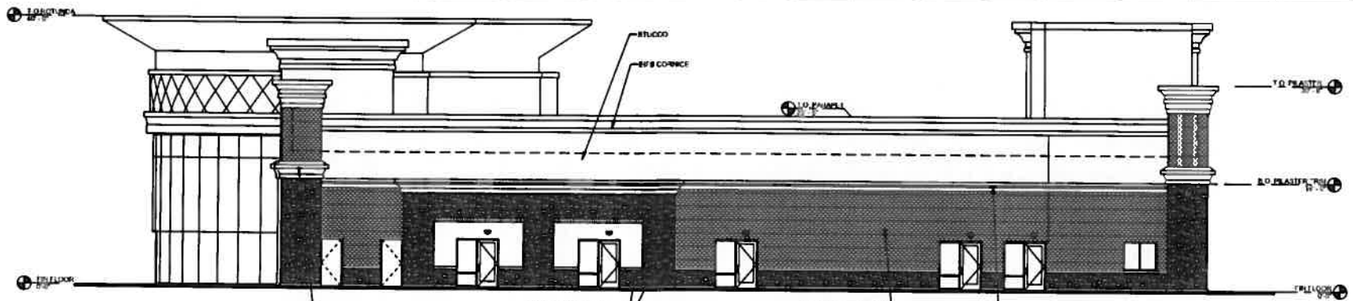

7 A2.0 ELEVATION WEST
SCALE: 1/8" = 1'-0"

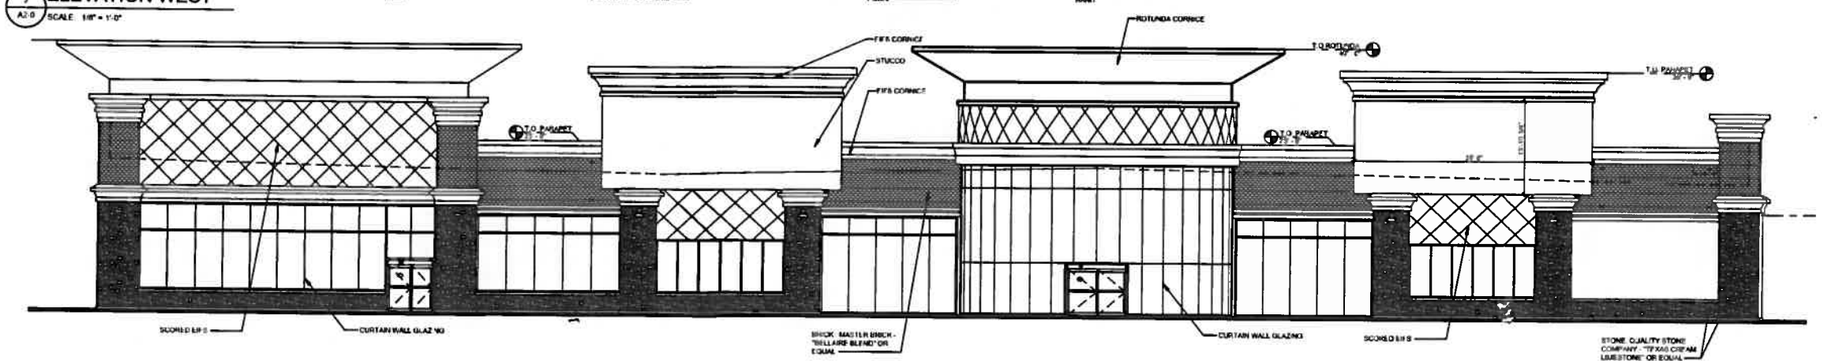

7 A2.0 ELEVATION NORTH
SCALE: 1/8" = 1'-0"

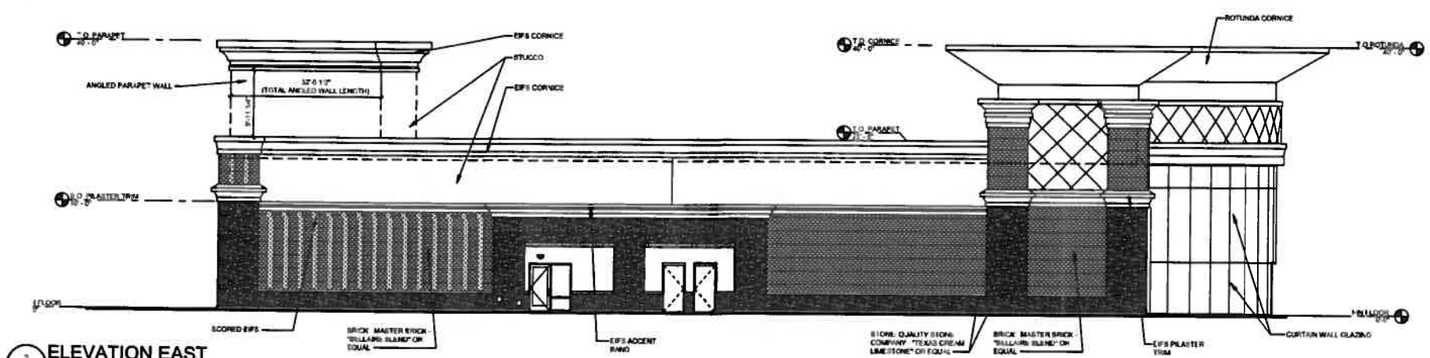

2 A2.0 ELEVATION EAST
SCALE: 1/8" = 1'-0"

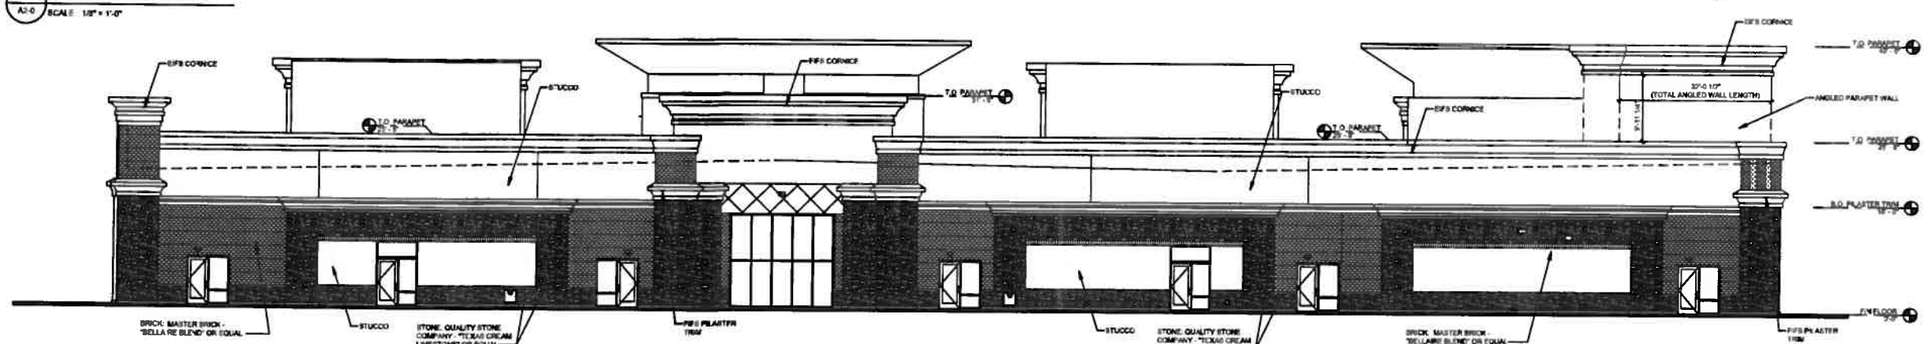

1 A2.0 ELEVATION SOUTH
SCALE: 1/8" = 1'-0"

EXTERIOR ELEVATIONS

CASCO
10877 WATSON ROAD
ST. LOUIS, MO 63127
PROJECT MANAGERS

CHILDREN'S LEARNING ADVENTURE
CHILDCARE CENTERS
McGINNIS FERRY & JOHNS CREEK PARKWAY
JOHN'S CREEK, GEORGIA

CHILDREN'S LEARNING ADVENTURE™ Childcare Centers

No.	ISSUE:	DATE:

PROFESSIONAL OF RECORD
PHONE: 314-423-1100

914208

Project Date: XX-XX-XX	Issue Date: XX-XX-XX
Scale: 1/8"=1'-0"	
Drawn:	Checked:
Sheet No.	

- 14 012