LEGEND

- PROPERTY LINES/RIGHT-OF-WAY
- PROPOSED RIGHT-OF-WAY
- PROPOSED TEMPORARY EASEMENT
- PROPOSED PAVEMENT
- EXISTING PAVEMENT
- PROPOSED GRASSED AREA
- PROPOSED HEADER CURB
- PROPOSED RETAINING WALL
- PROPOSED CURB & GUTTER
- PROPOSED TRAIL/SIDEWALK
- EXISTING TRAIL
- PROPOSED CUT LIMITS
- PROPOSED FILL LIMITS

Johns Creek

BARNWELL ROAD TRAIL
NIBLICK DRIVE TO NORTH PEAK DRIVE

THOMAS & HUTTON

SCALE IN FEET
0 20 40 80

DRAWING No.
CL-0001

LEGEND

- PROPERTY LINES/RIGHT-OF-WAY
- PROPOSED RIGHT-OF-WAY
- PROPOSED TEMPORARY EASEMENT
- PROPOSED PAVEMENT
- EXISTING PAVEMENT
- PROPOSED GRASSED AREA
- PROPOSED HEADER CURB
- PROPOSED RETAINING WALL
- PROPOSED CURB & GUTTER
- PROPOSED TRAIL/SIDEWALK
- EXISTING TRAIL
- PROPOSED CUT LIMITS
- PROPOSED FILL LIMITS

BARNWELL ROAD TRAIL
NIBLICK DRIVE TO NORTH PEAK DRIVE

THOMAS & HUTTON

SCALE IN FEET
0 20 40 80

DRAWING No.
CL-0002

LEGEND

- PROPERTY LINES/RIGHT-OF-WAY
- PROPOSED RIGHT-OF-WAY
- PROPOSED TEMPORARY EASEMENT
- PROPOSED PAVEMENT
- EXISTING PAVEMENT
- PROPOSED GRASSED AREA
- PROPOSED HEADER CURB
- PROPOSED RETAINING WALL
- PROPOSED CURB & GUTTER
- PROPOSED TRAIL/SIDEWALK
- EXISTING TRAIL
- PROPOSED CUT LIMITS
- PROPOSED FILL LIMITS

Johns Creek

BARNWELL ROAD TRAIL
NIBLICK DRIVE TO NORTH PEAK DRIVE

THOMAS & HUTTON

SCALE IN FEET
0 20 40 80

DRAWING No.
CL-0003

LEGEND

- PROPERTY LINES/RIGHT-OF-WAY
- PROPOSED RIGHT-OF-WAY
- PROPOSED TEMPORARY EASEMENT
- PROPOSED PAVEMENT
- EXISTING PAVEMENT
- PROPOSED GRASSED AREA
- PROPOSED HEADER CURB
- PROPOSED RETAINING WALL
- PROPOSED CURB & GUTTER
- PROPOSED TRAIL/SIDEWALK
- EXISTING TRAIL
- PROPOSED CUT LIMITS
- PROPOSED FILL LIMITS

Johns Creek

BARNWELL ROAD TRAIL
NIBLICK DRIVE TO NORTH PEAK DRIVE

THOMAS & HUTTON

SCALE IN FEET
0 20 40 80

DRAWING No.
CL-0004

LEGEND

- PROPERTY LINES/RIGHT-OF-WAY
- PROPOSED RIGHT-OF-WAY
- PROPOSED TEMPORARY EASEMENT
- PROPOSED PAVEMENT
- EXISTING PAVEMENT
- PROPOSED GRASSED AREA
- PROPOSED HEADER CURB
- PROPOSED RETAINING WALL
- PROPOSED CURB & GUTTER
- PROPOSED TRAIL/SIDEWALK
- EXISTING TRAIL
- PROPOSED CUT LIMITS
- PROPOSED FILL LIMITS

Johns Creek

BARNWELL ROAD TRAIL
NIBLICK DRIVE TO NORTH PEAK DRIVE

THOMAS & HUTTON

SCALE IN FEET
0 20 40 80

DRAWING No.
CL-0005

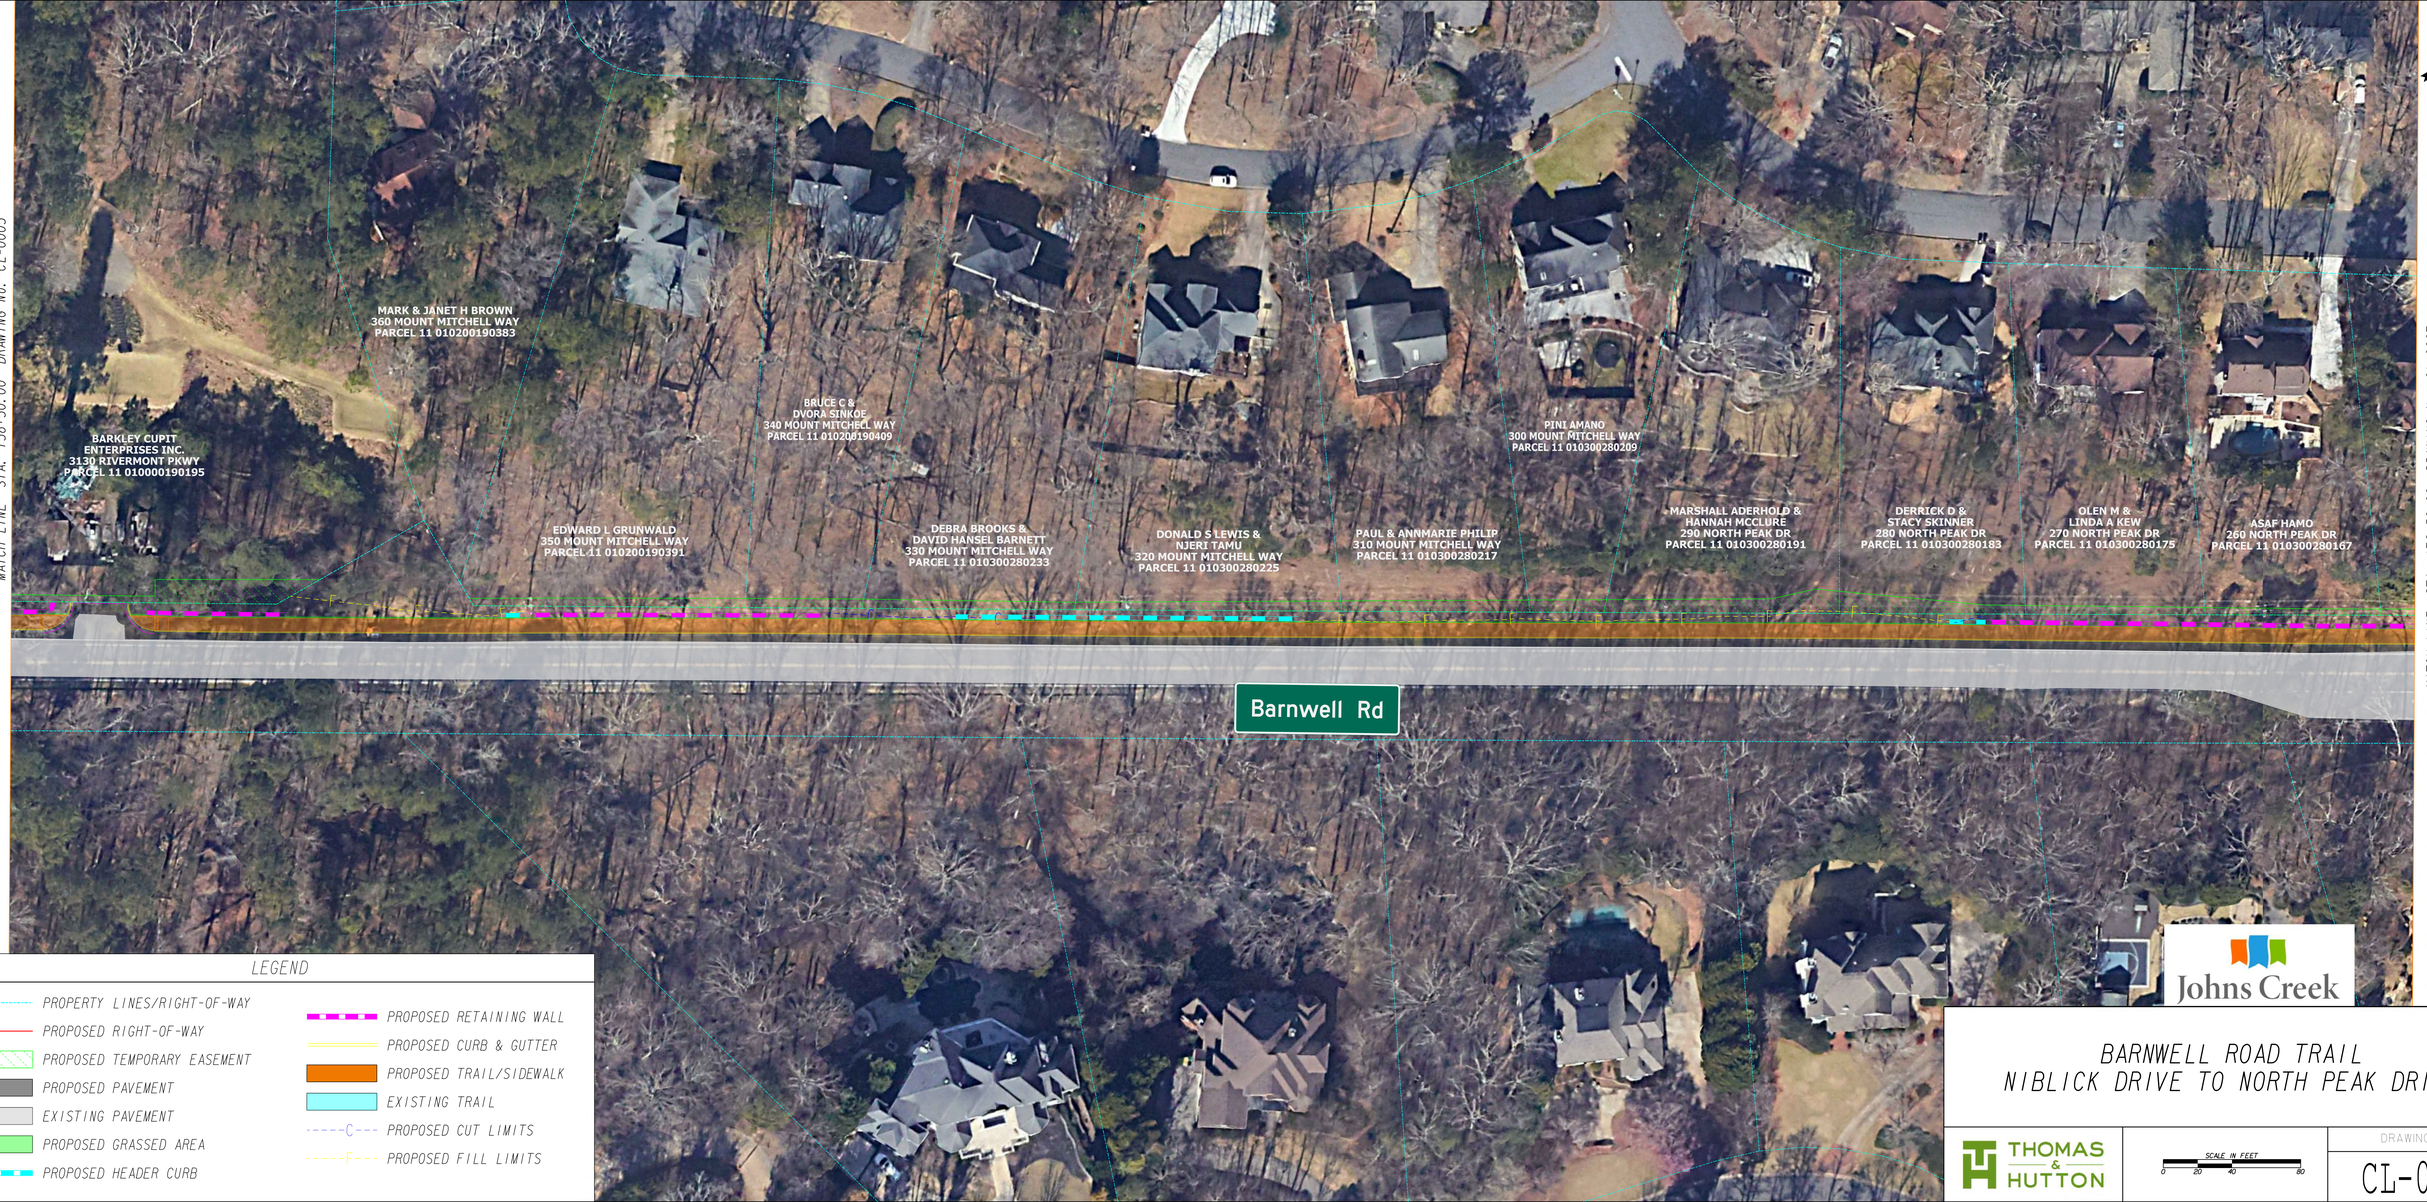

LEGEND

- PROPERTY LINES/RIGHT-OF-WAY
- PROPOSED RIGHT-OF-WAY
- PROPOSED TEMPORARY EASEMENT
- PROPOSED PAVEMENT
- EXISTING PAVEMENT
- PROPOSED GRASSED AREA
- PROPOSED HEADER CURB
- PROPOSED RETAINING WALL
- PROPOSED CURB & GUTTER
- PROPOSED TRAIL/SIDEWALK
- EXISTING TRAIL
- PROPOSED CUT LIMITS
- PROPOSED FILL LIMITS

BARNWELL ROAD TRAIL
NIBLICK DRIVE TO NORTH PEAK DRIVE

THOMAS & HUTTON

SCALE IN FEET
0 20 40 80

DRAWING No.
CL-0006

LEGEND

- PROPERTY LINES/RIGHT-OF-WAY
- PROPOSED RIGHT-OF-WAY
- PROPOSED TEMPORARY EASEMENT
- PROPOSED PAVEMENT
- EXISTING PAVEMENT
- PROPOSED GRASSED AREA
- PROPOSED HEADER CURB
- PROPOSED RETAINING WALL
- PROPOSED CURB & GUTTER
- PROPOSED TRAIL/SIDEWALK
- EXISTING TRAIL
- PROPOSED CUT LIMITS
- PROPOSED FILL LIMITS

Johns Creek

BARNWELL ROAD TRAIL
NIBLICK DRIVE TO NORTH PEAK DRIVE

THOMAS & HUTTON

SCALE IN FEET
0 20 40 80

DRAWING No.
CL-0007