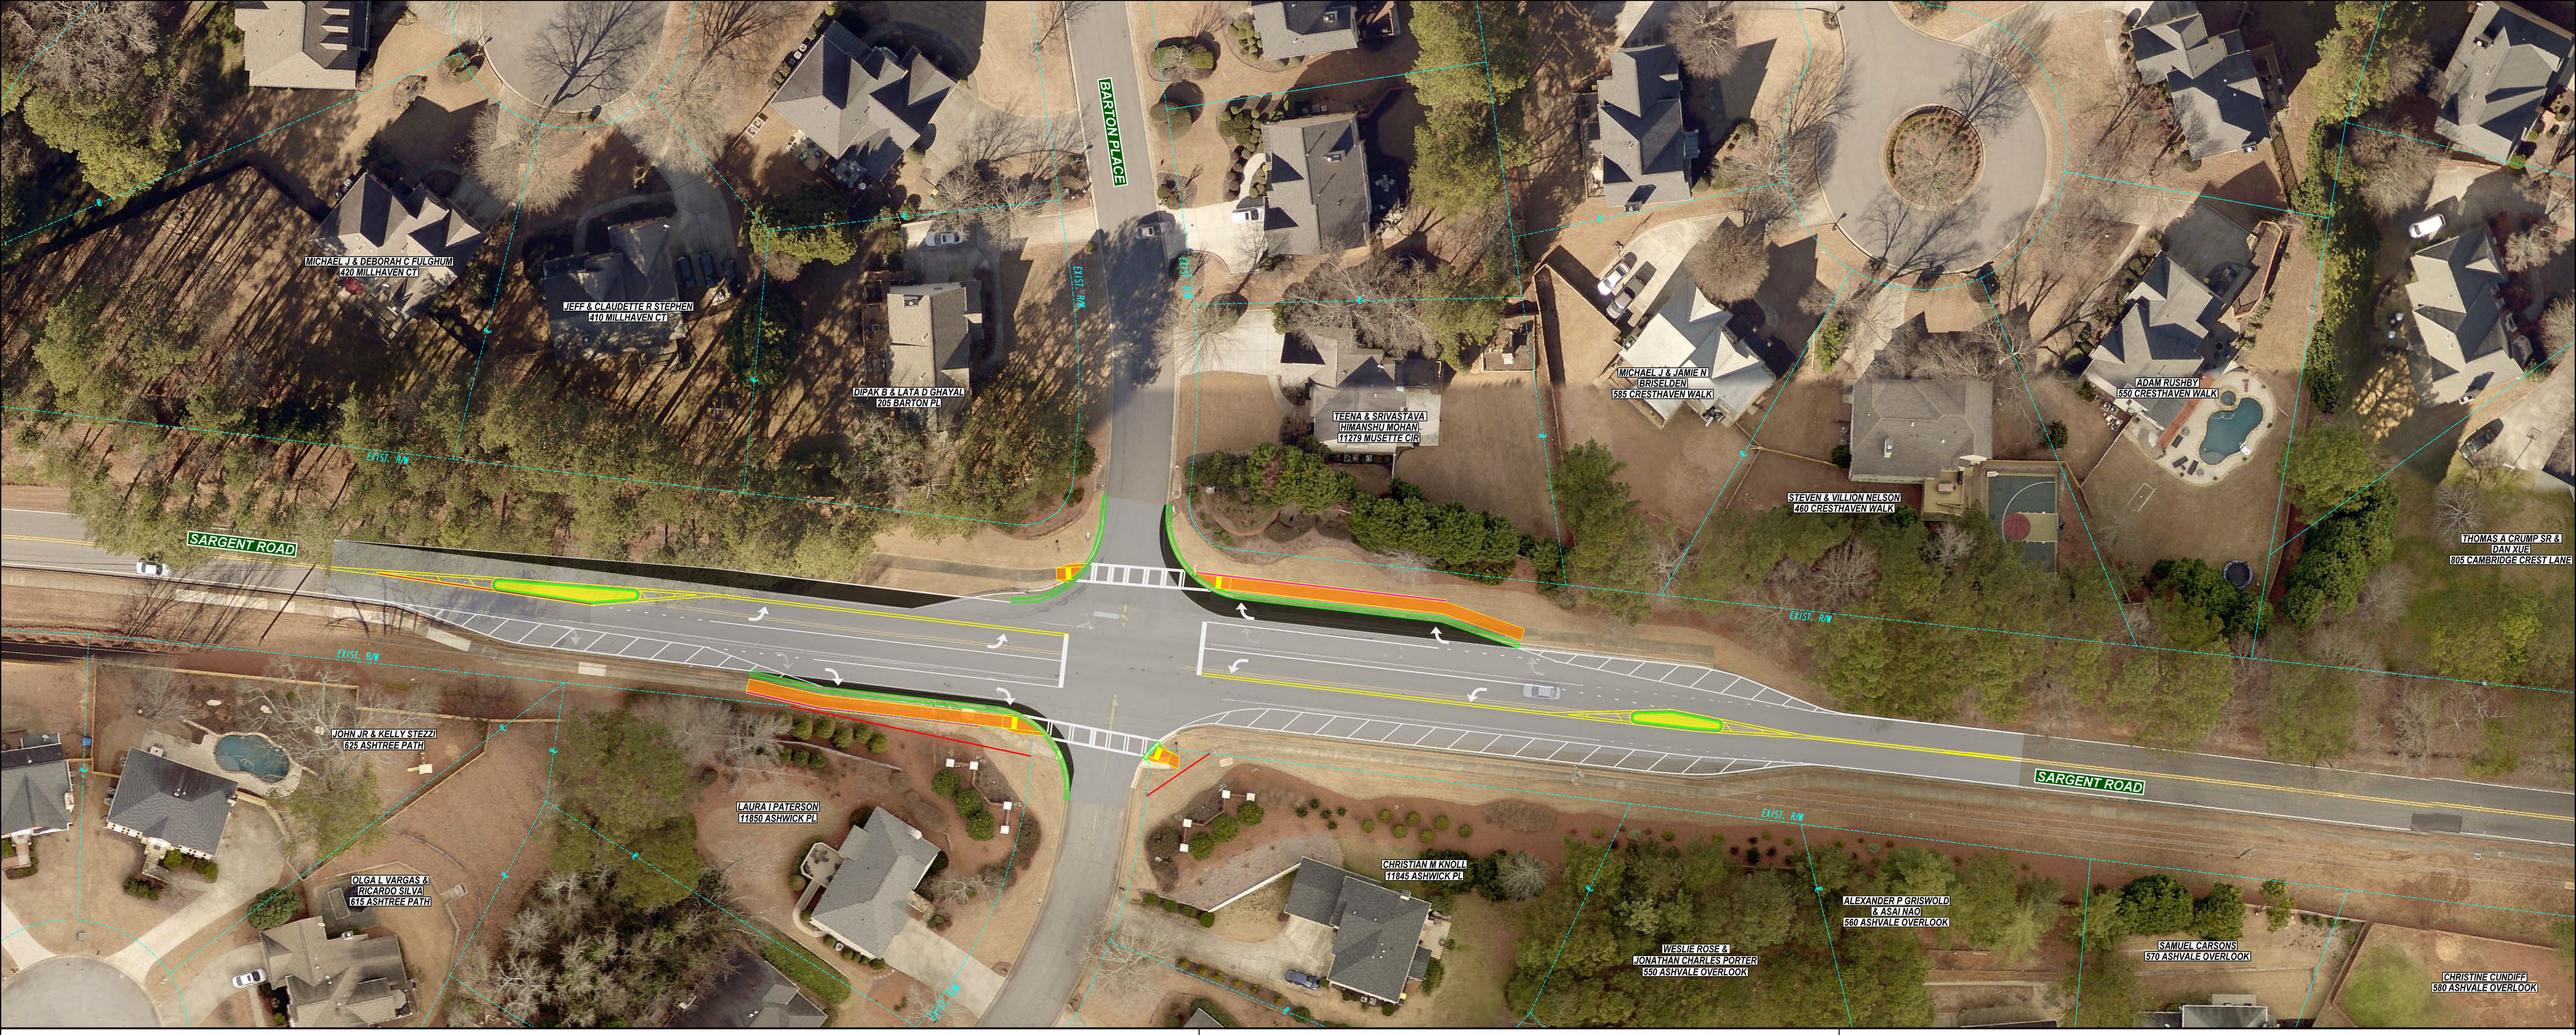

TYPICAL SECTIONS

TS-01
SARGENT ROAD

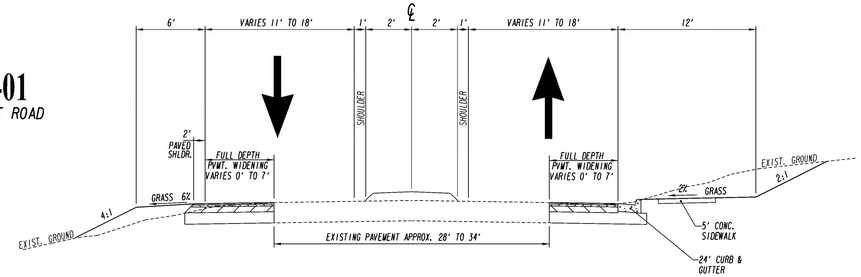

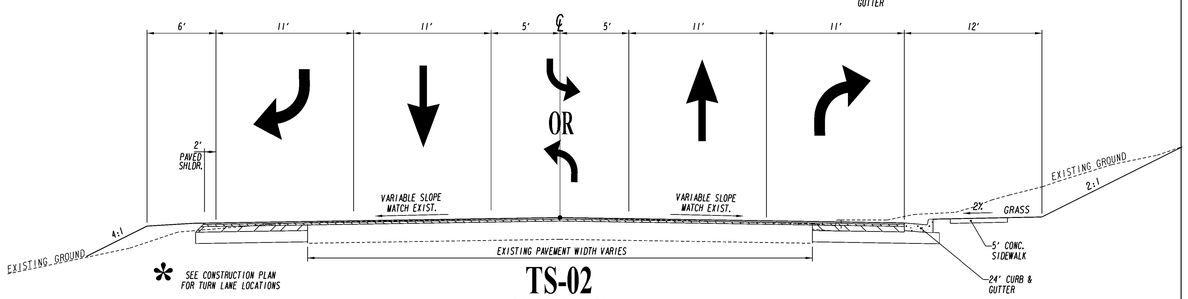

* SEE CONSTRUCTION PLAN FOR TURN LANE LOCATIONS

TS-02
SARGENT ROAD

LEGEND

- PROPOSED PAVEMENT
- EXISTING PAVEMENT
- PROPOSED EOP/CURB & GUTTER
- PROPOSED SIDEWALK
- PROPOSED WALL
- PROPOSED MEDIAN
- PROPOSED PAVEMENT MARKING
- EXIST. R/W — PROPERTY LINE/EXIST. R/W
- REQD. R/W — REQUIRED RIGHT-OF-WAY
- OWNER — PROPERTY OWNER
- STREET — STREET NAME

SCALE IN FEET
0 20 40 80

N

Johns Creek
be the exception

LOWE ENGINEERS
990 HAMMOND DRIVE, SUITE 900, ATLANTA, GA 30328
PHONE 770.857.8400 FAX 770.857.8401

SARGENT ROAD @ ASHWICK PLACE

ALTERNATIVE 2