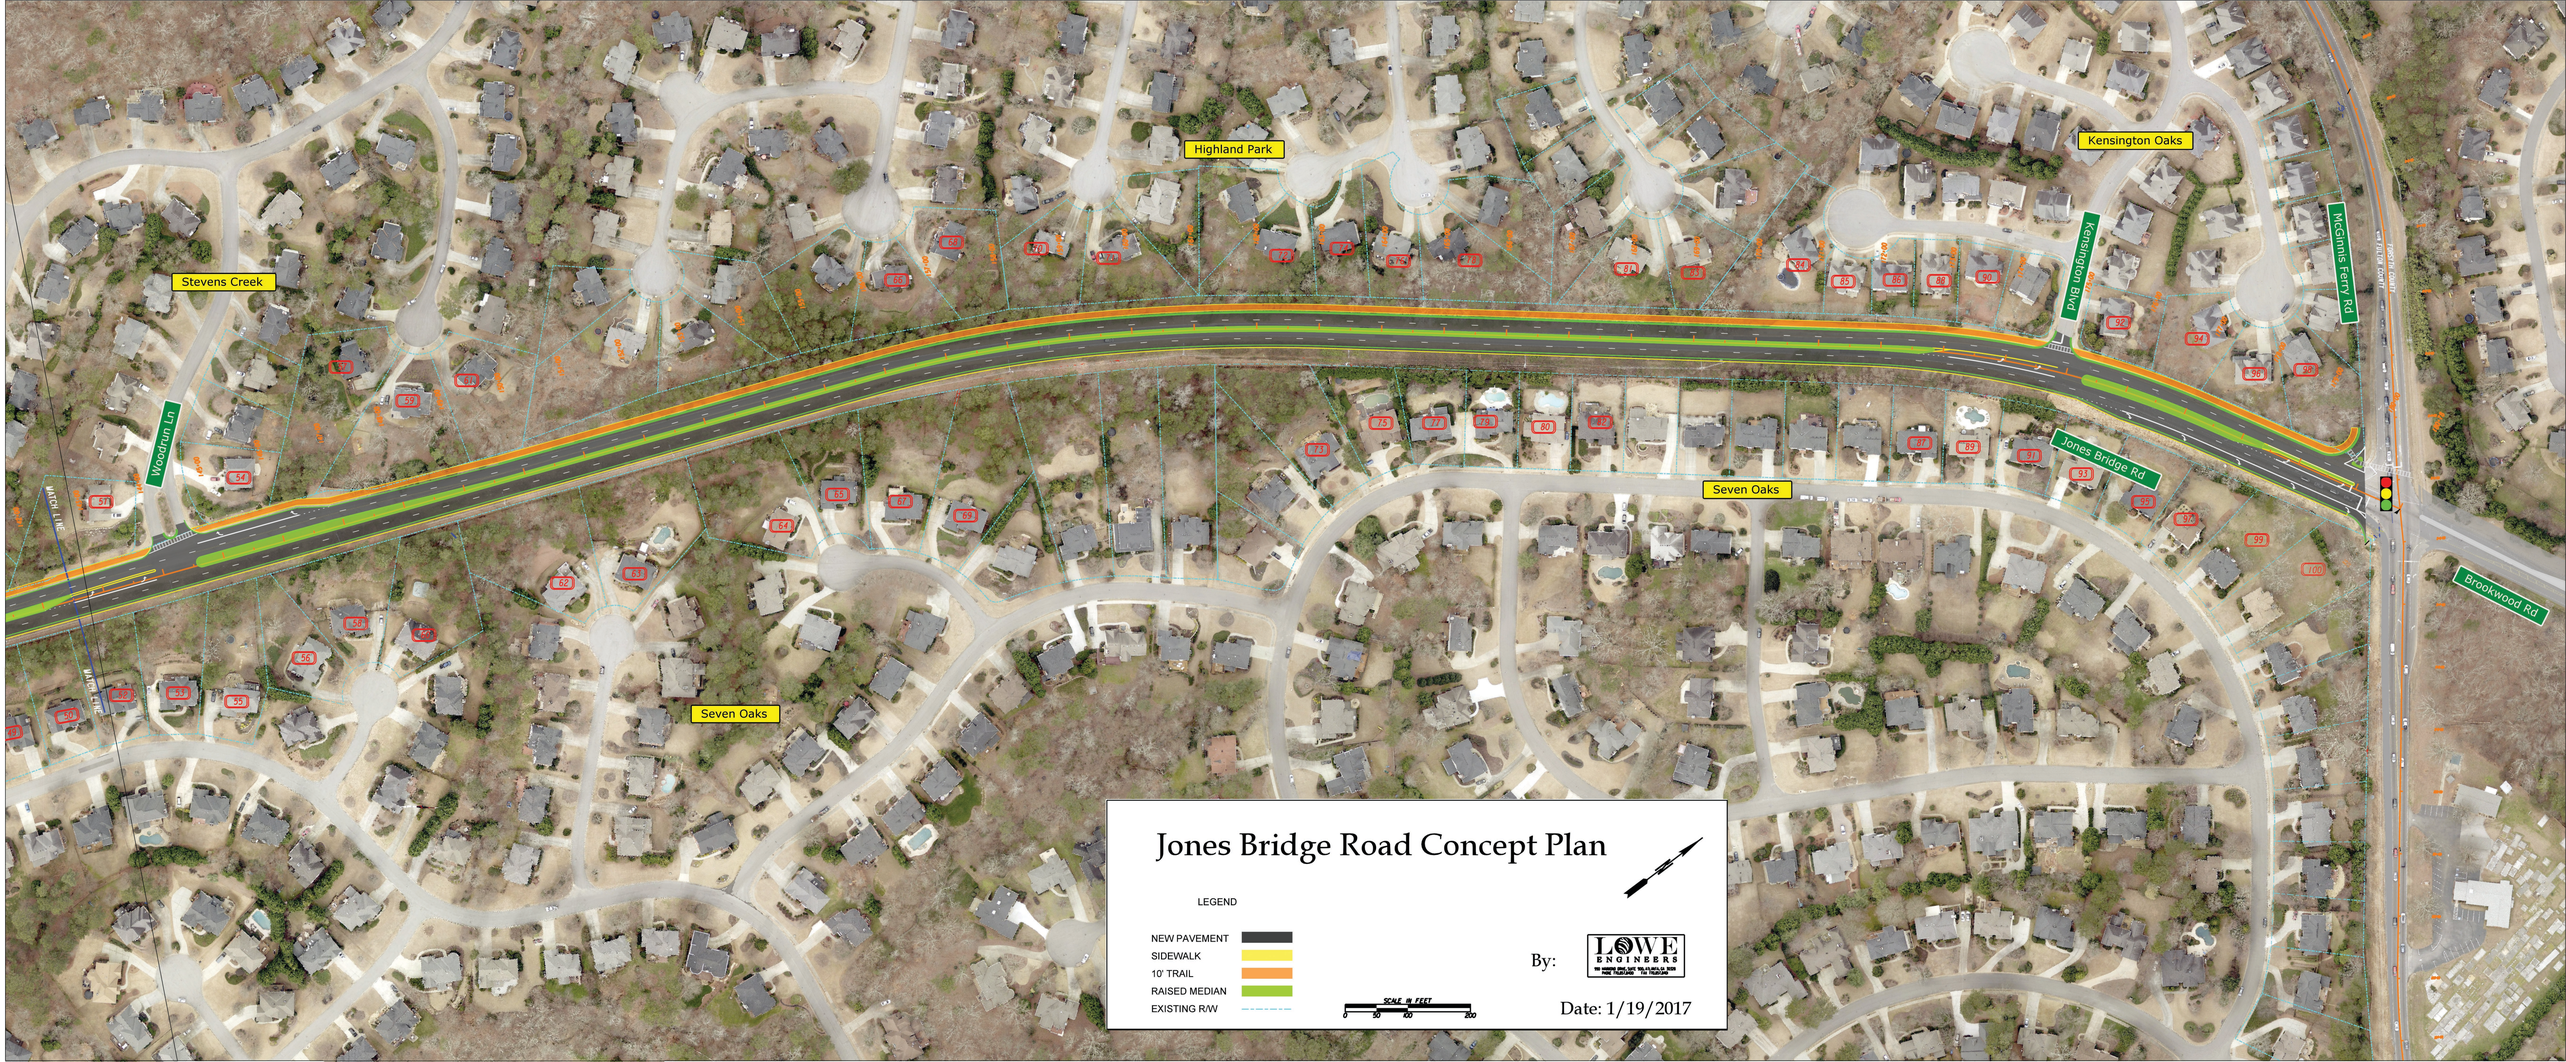
Highland Park
Kensington Oaks
Stevens Creek
Woodrun Ln
Kensington Blvd
McGinnis Ferry Rd
Jones Bridge Rd
Seven Oaks
Seven Oaks
Brookwood Rd
MATCH LINE
MATCH LINE
Jones Bridge Road Concept Plan
LEGEND
NEW PAVEMENT
SIDEWALK
10' TRAIL
RAISED MEDIAN
EXISTING R/W
SCALE IN FEET
0 50 100 200
By:
LOWE ENGINEERS
Date: 1/19/2017